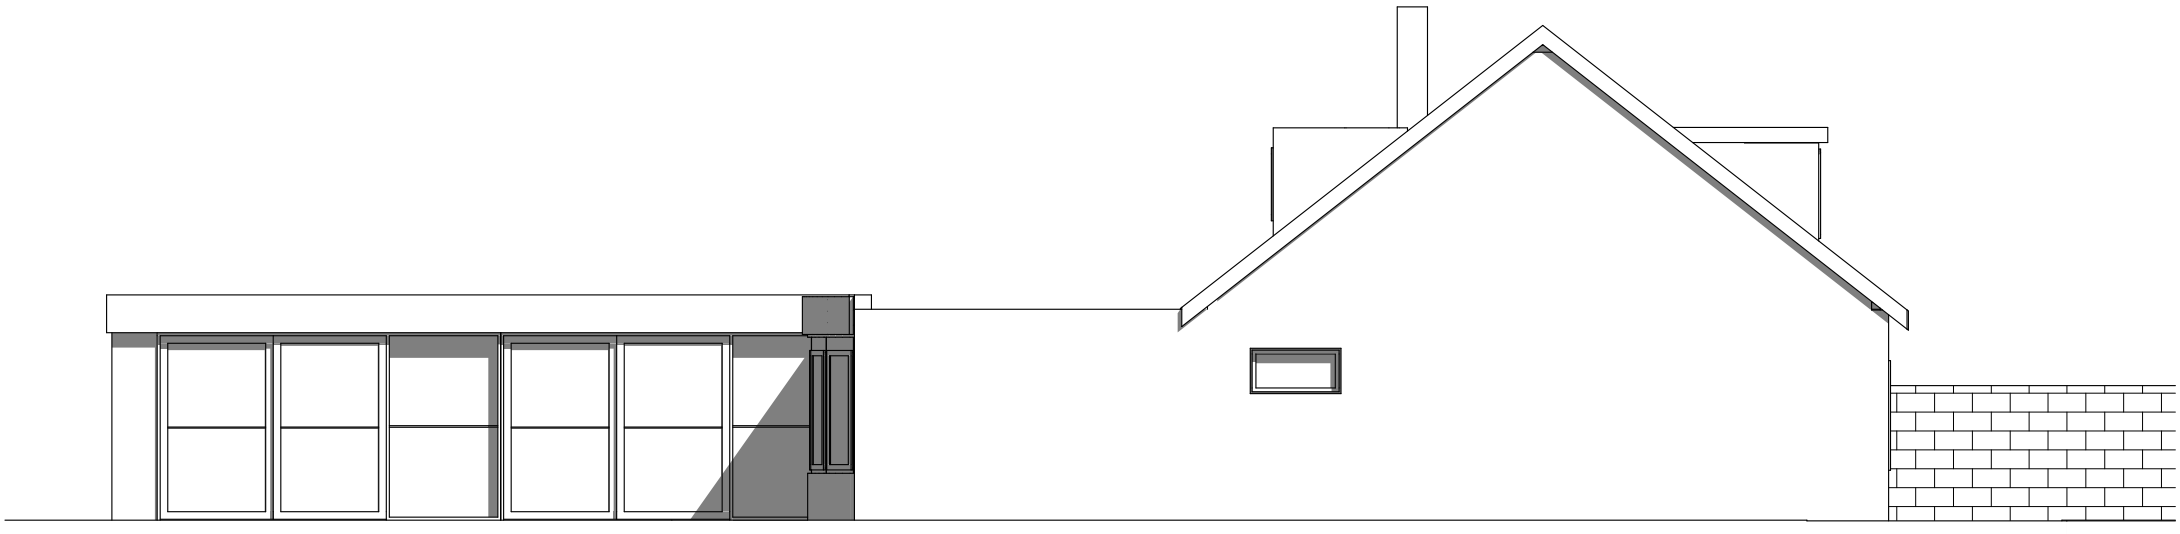

EXG FLANK - WEST - ELEVATION



PROP FLANK - WEST - ELEVATION

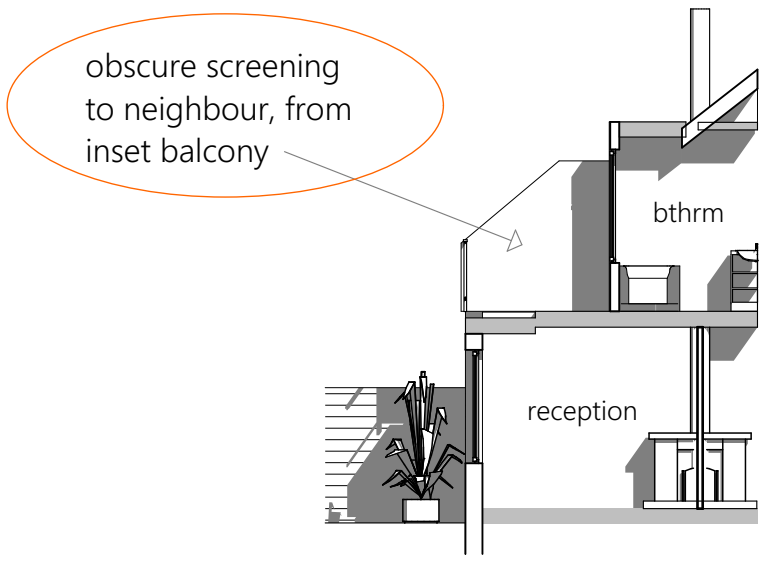

SECTION THROUGH INSET BALCONY SHOWING WEST SCREENING

0m 5m

112 Old Fort Road, Shoreham-by-Sea BN43 5HB
Alterations and Improvements

EXG AND PROP FLANK - WEST - ELEVATIONS

OP owen powell ltd architects
82 Gloucester Road Brighton BN1 4AP
01273 69 66 55 op@owen-powell.com

March 2021 | 1:100@A3 | 2035/9/A