

project	**extension to** 10 Norbury Close Lancing BN15 0QL
client	Mr S Badman 10 Norbury Close Lancing BN15 0QL
architect	Peter Wilson Hilary Mount Way Lancing BN15 0QD 01903 755765
drawing	scale date: 20/4/21 revision
	proposed location & site plans tp795/9

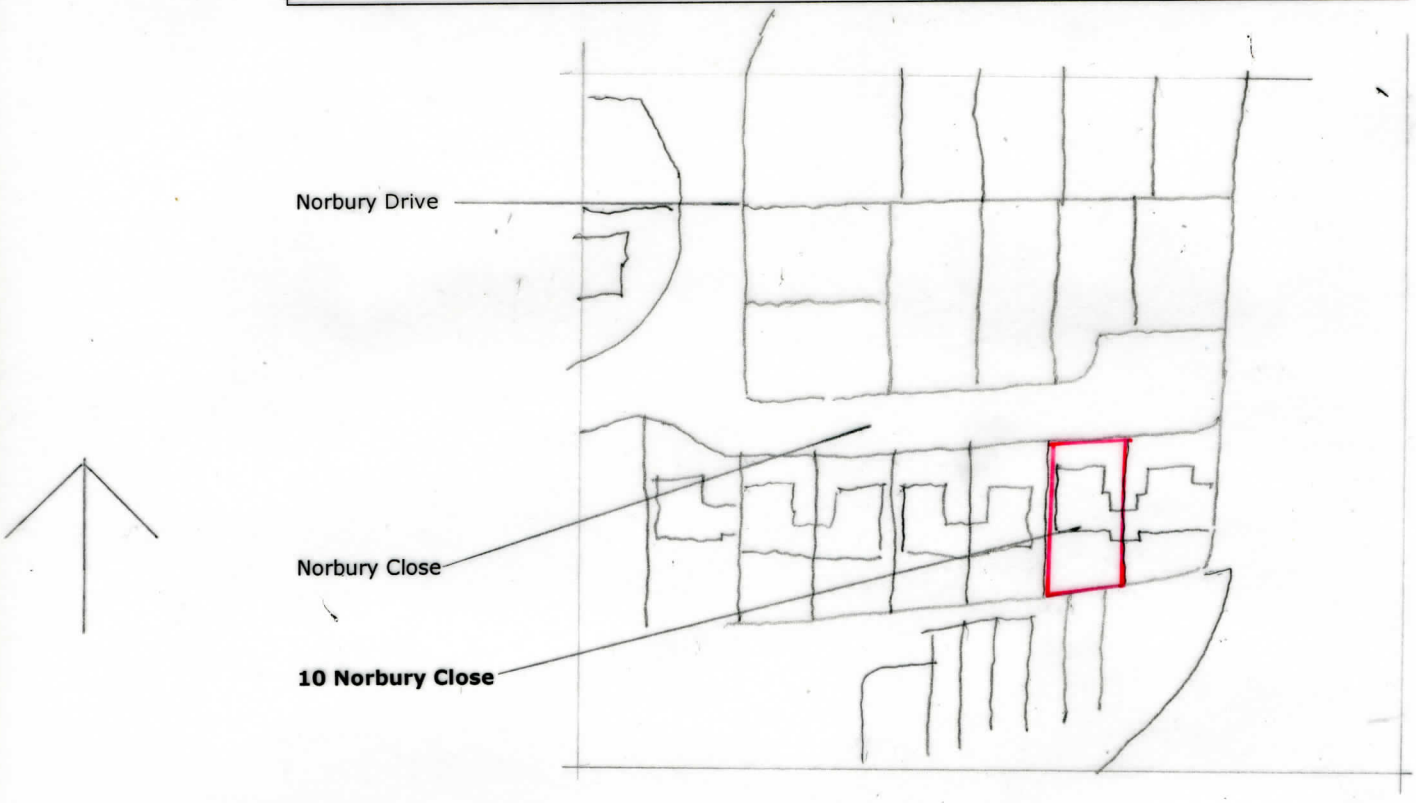

location plan 1:1250 @ A4

50 metres

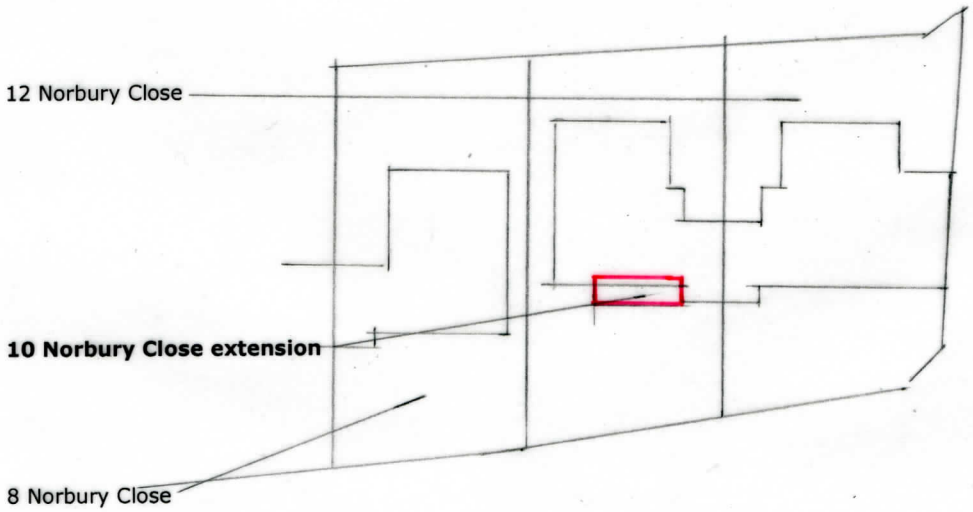

site plan 1: 500 @ A4

20 metres