

project	**extension to** 10 Norbury Close Lancing BN15 0QL
client	Mr S Badman 10 Norbury Close Lancing BN15 0QL
architect	Peter Wilson Hilary Mount Way Lancing BN15 0QD 01903 755765
drawing	scale 1:100 date: 20/4/21 revision 24.5.21

existing plan & elevation 3 tp797/12 a

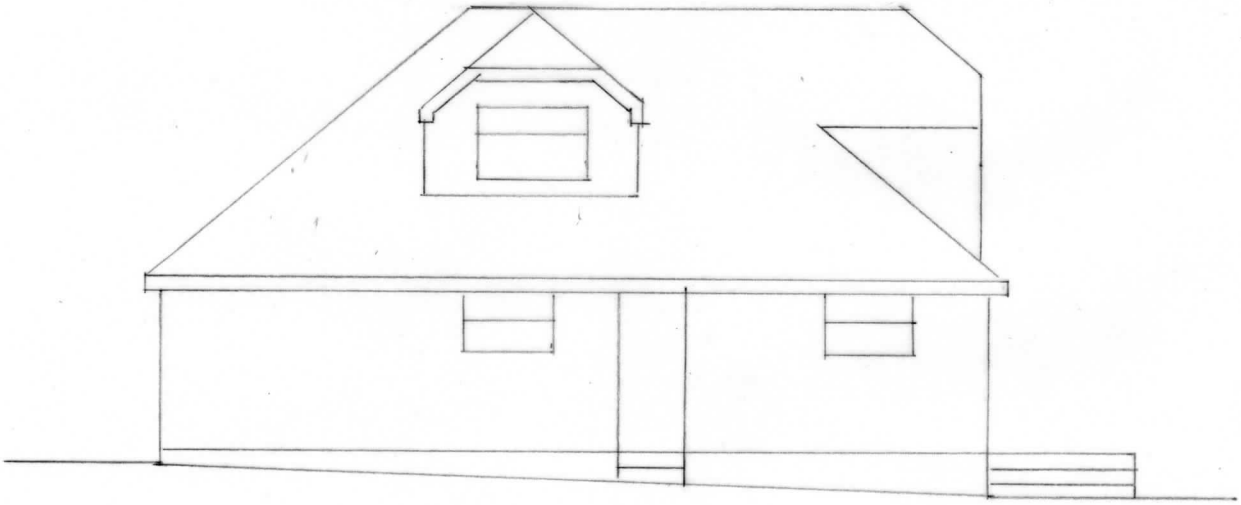

west elevation

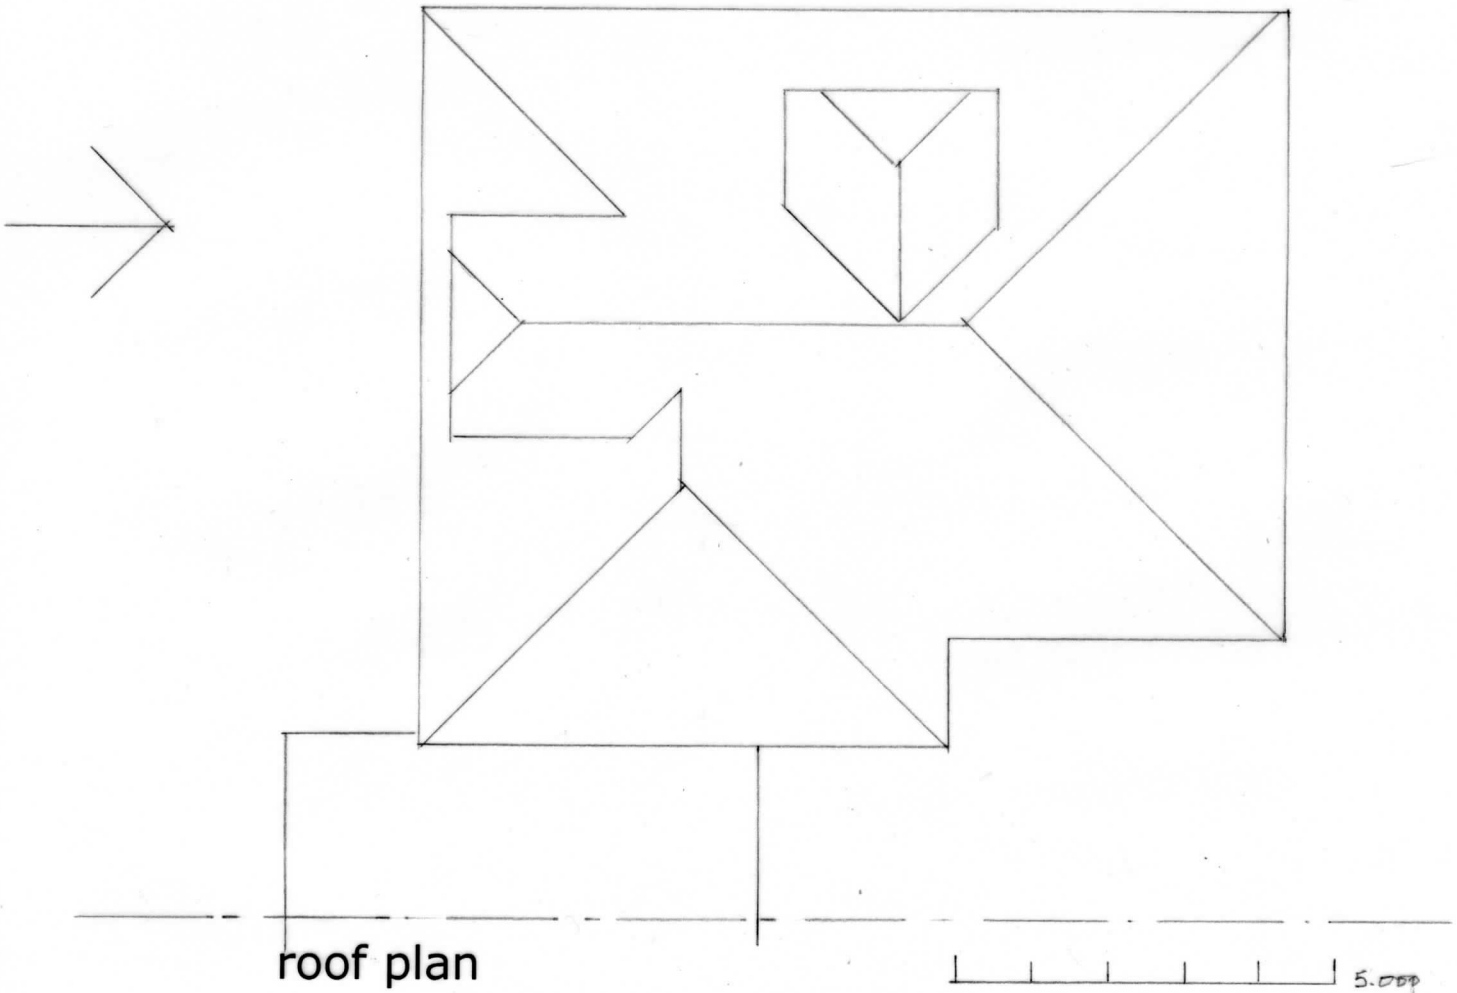

roof plan

5.000