
003/P01 - 20 Oldfield Crescent, Southwick, BN42 4FZ - Location Plan

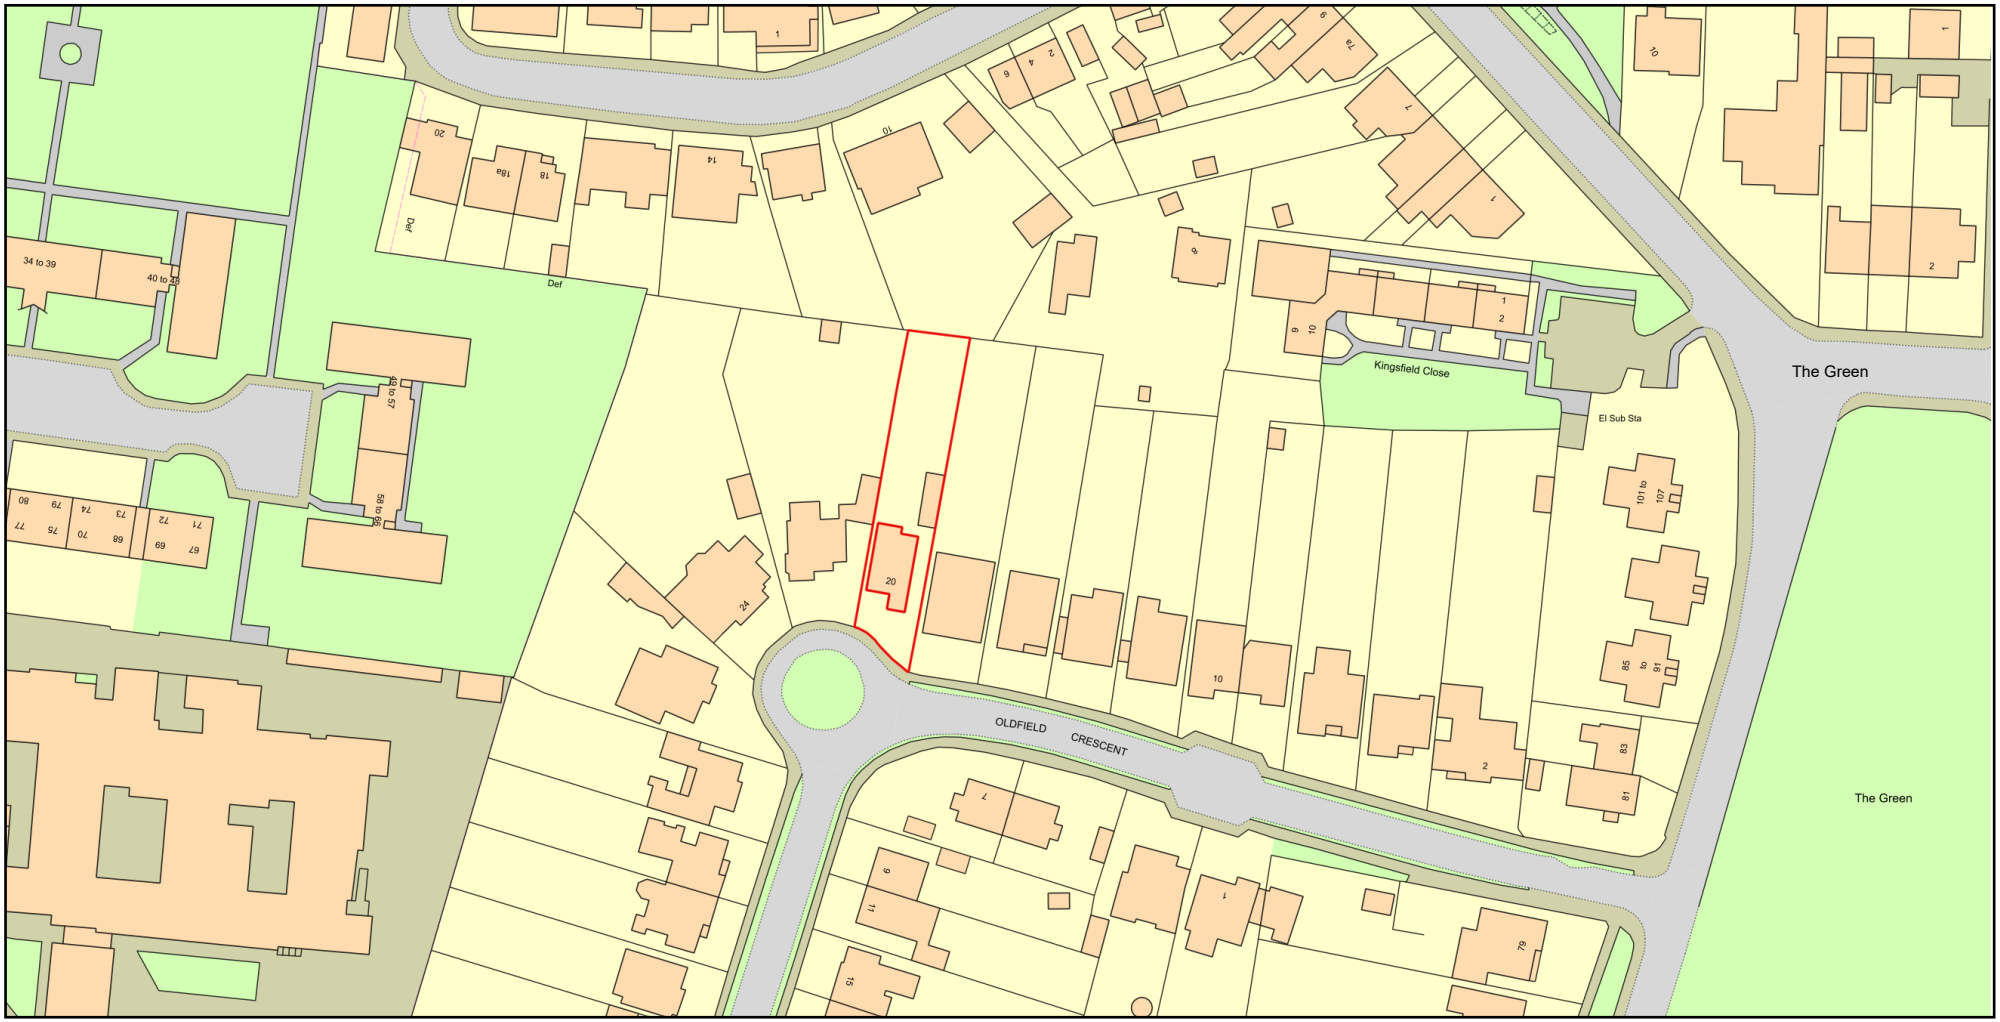

ReQuestaPlan

Plan Produced for: Mr & Mrs Walker

Date Produced: May 2021

Plan Reference Number: TQRQM21069112513030

Scale: 1:1250 @ A4

© Crown copyright and database rights 2019 OS 100042766