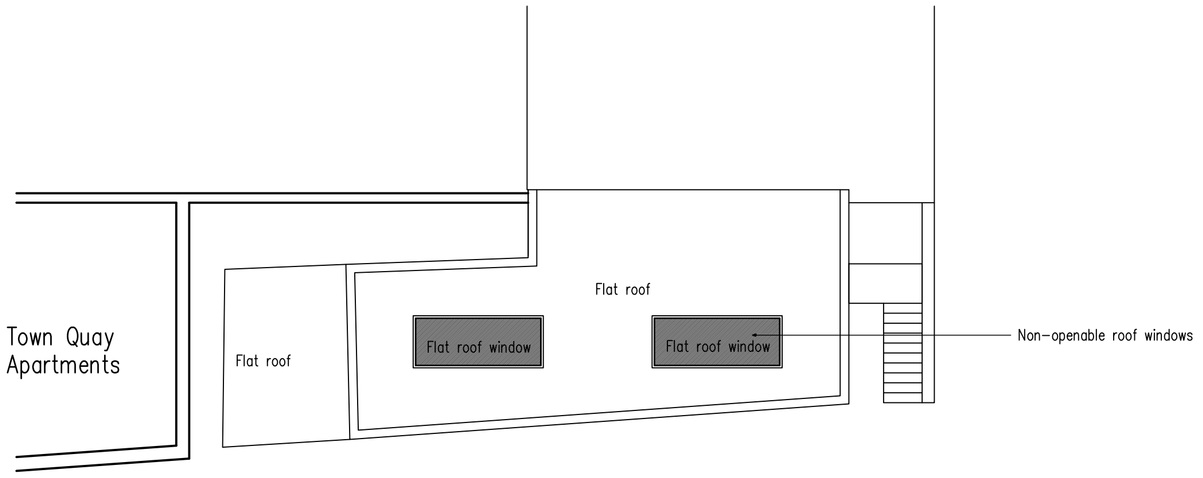

Roof Plan

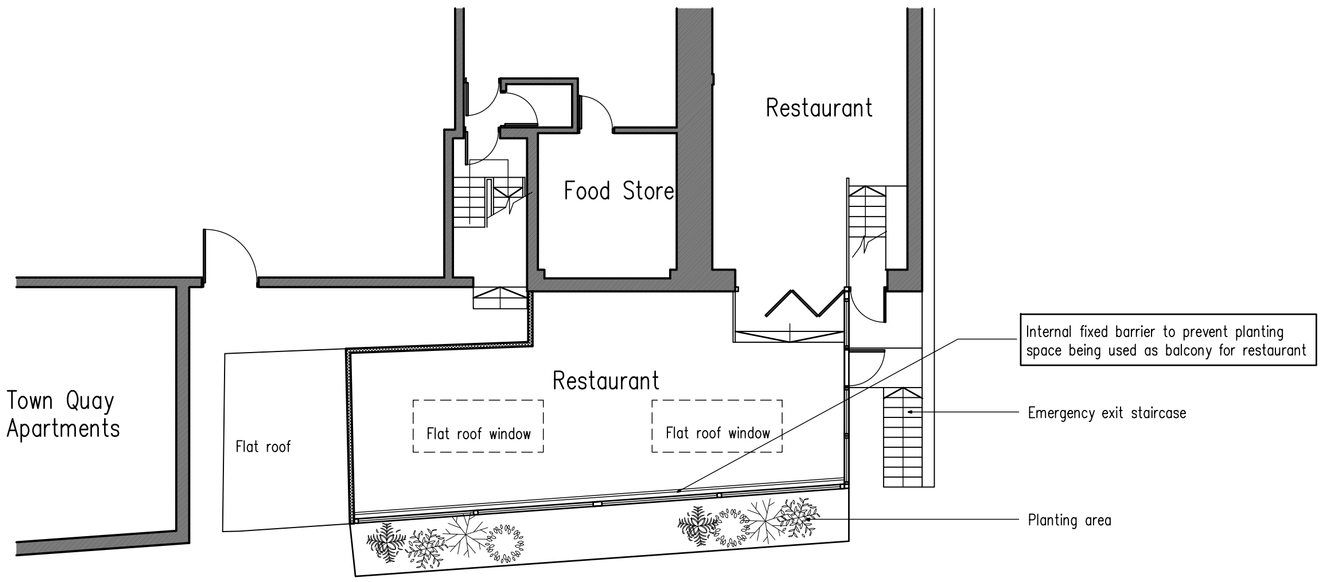

Upper level

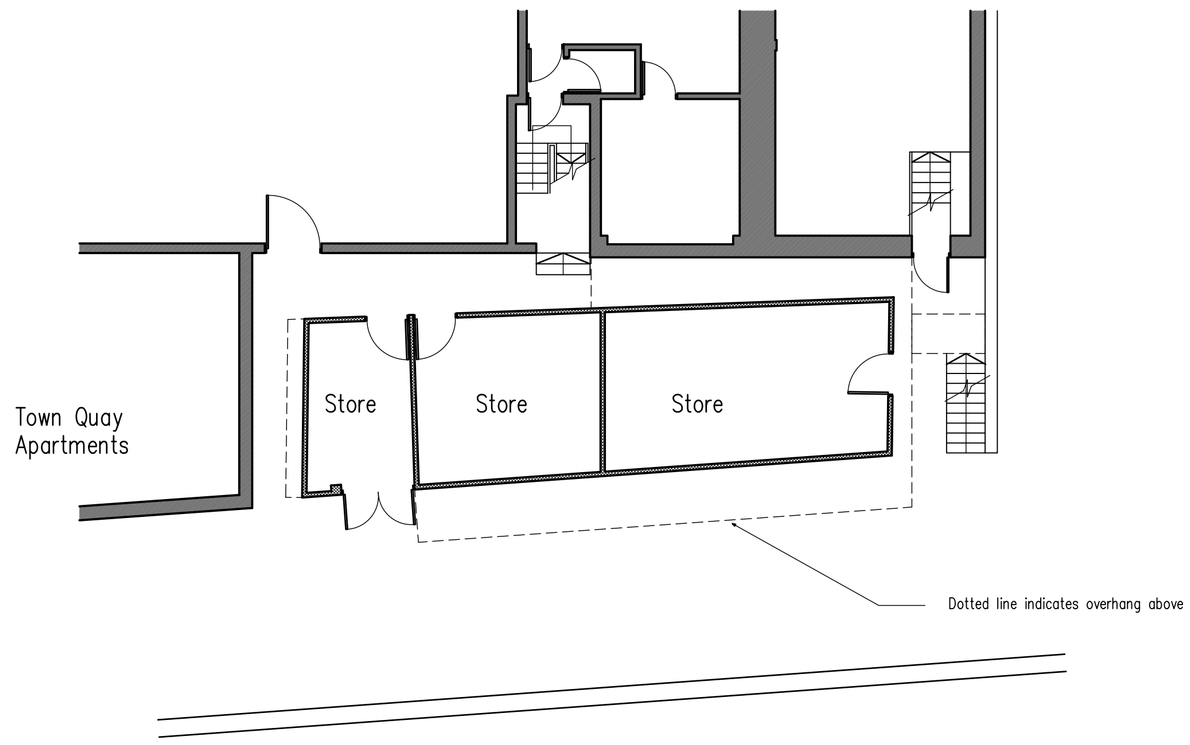

Lower level

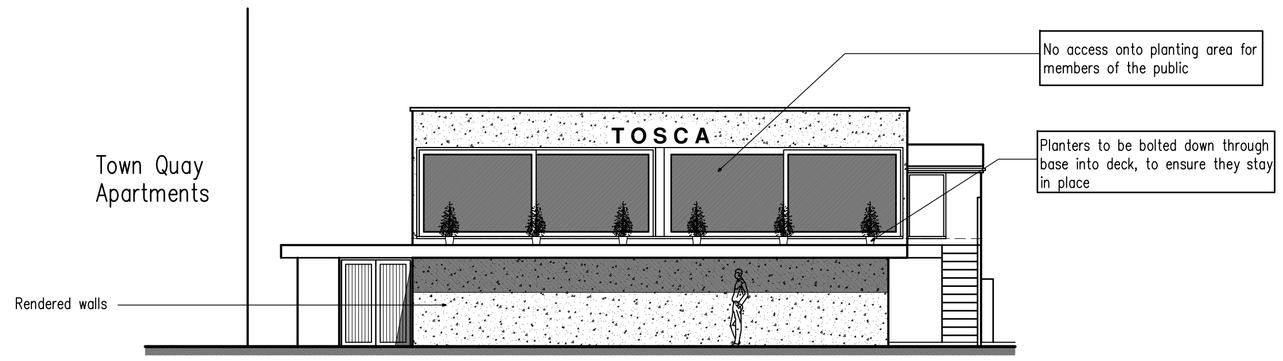

South Elevation

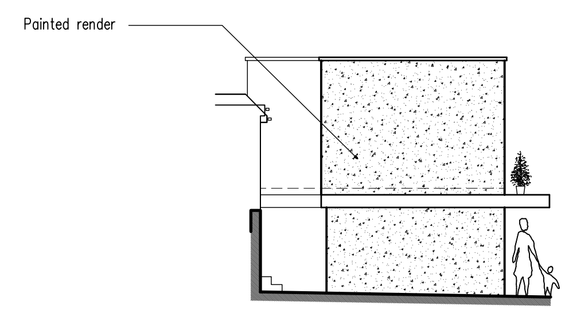

West Elevation

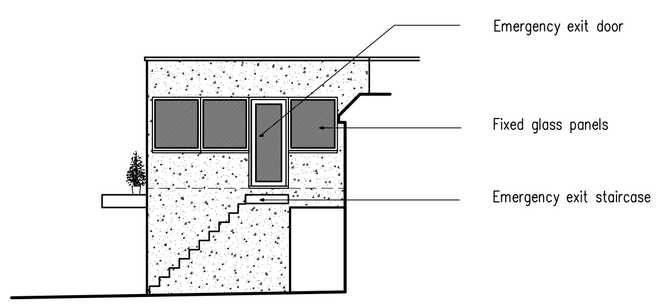

East Elevation

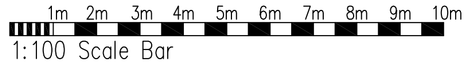

G	05.06.19	Planters to be bolted down to deck
F	05.06.19	Internal barrier added, external balustrade removed
E	29.05.19	Further amendements to layout
D	25.03.19	Lower ground floor plan to suit as built plan
C	19.02.19	Redesign
B	13.12.18	Redesign

Tosca Restaurant, 39-41 High Street, Shoreham-By-Sea, West Sussex BN43 5DD

rja Planning & Building Consultants Ltd.
1st Floor
10 High Street
Shoreham-By-Sea
West Sussex BN43 5DA
t: 01273 467297 mob: 07971 375739
e: rex@rjapbc.co.uk web: www.rjapbc.co.uk

Chartered Institute of Architectural Technologists

PROJECT: Tosca Restaurant, 39-41 High Street, Shoreham-By-Sea

DRAWING TITLE: Proposed Floor Plans & Elevations

CLIENT: Mr E Godanci

DWG NO: 14508-01

REVISION: G

SCALE: 1:100

DATE: Dec 18

DRAWN: rex