

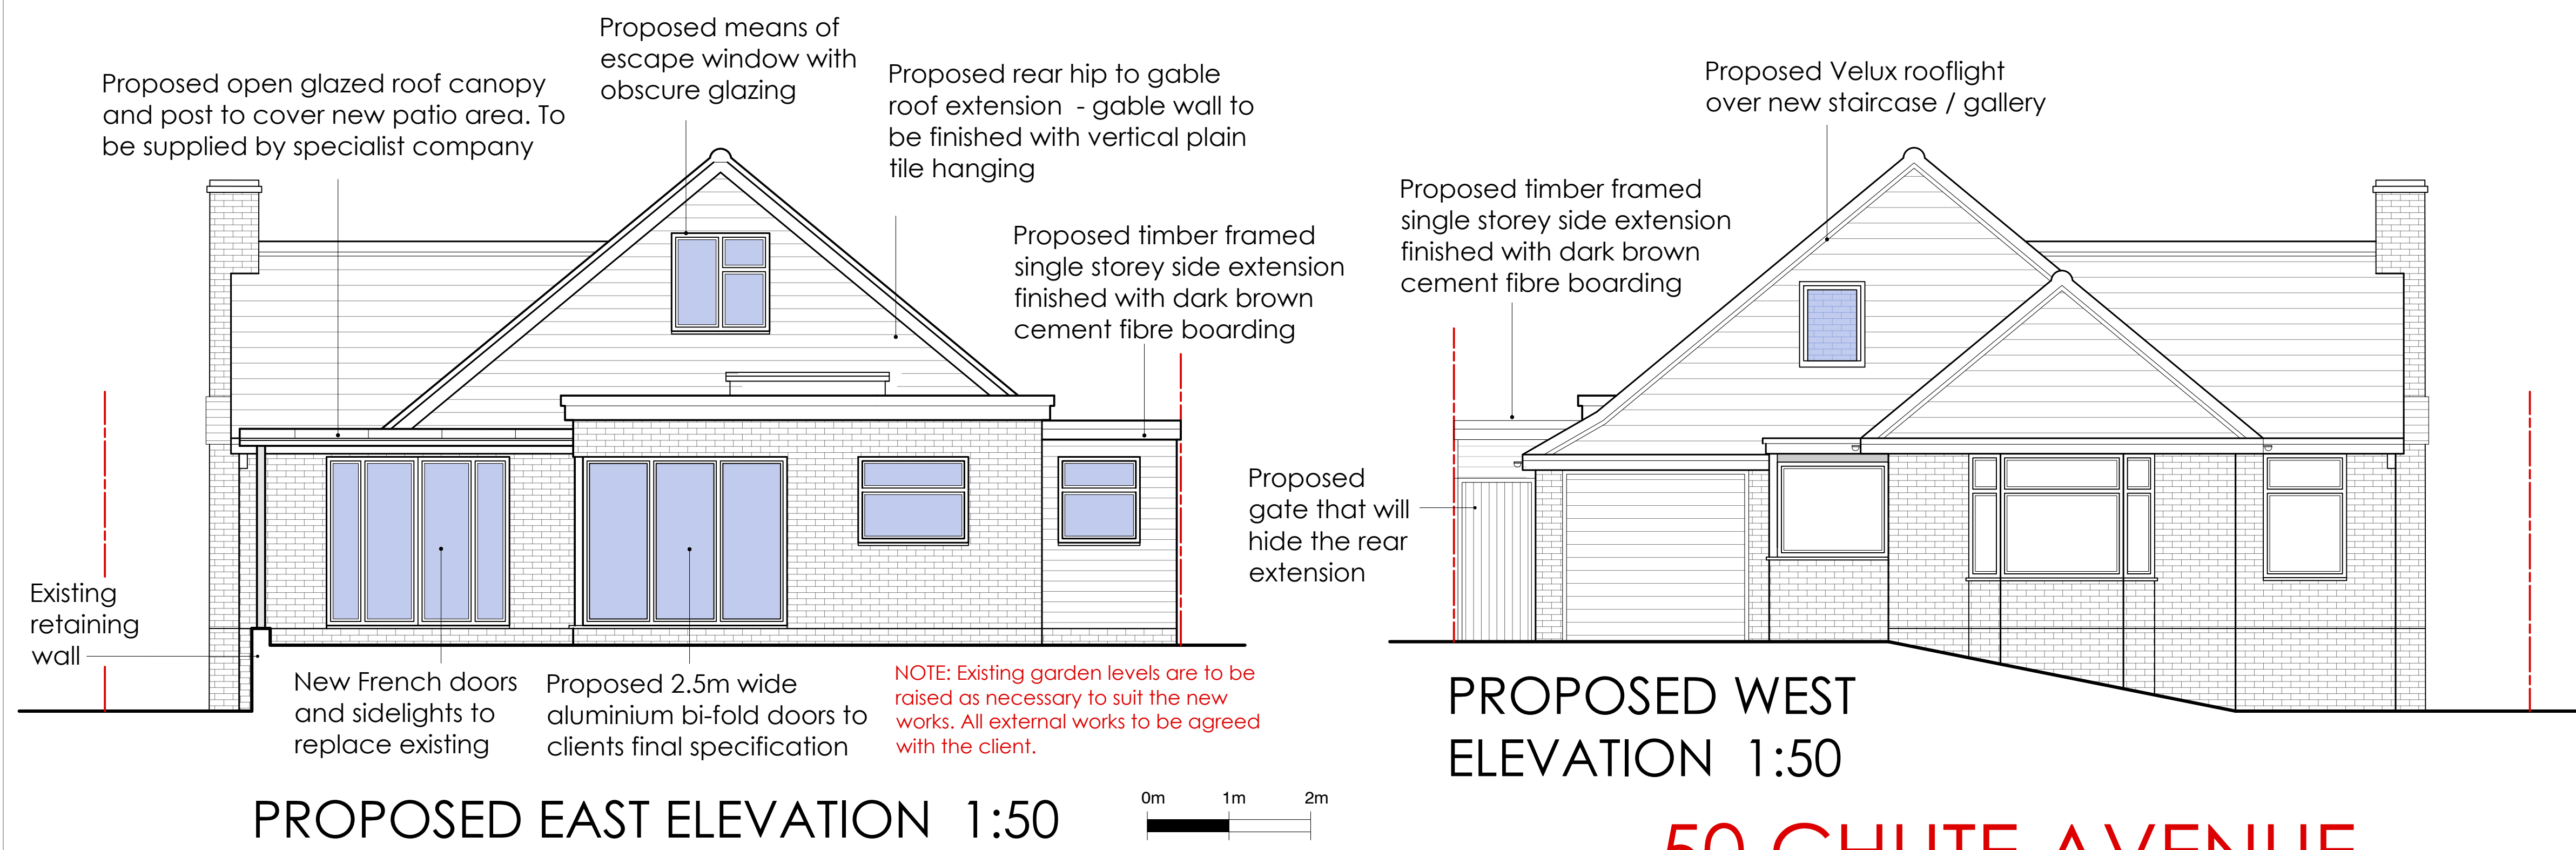


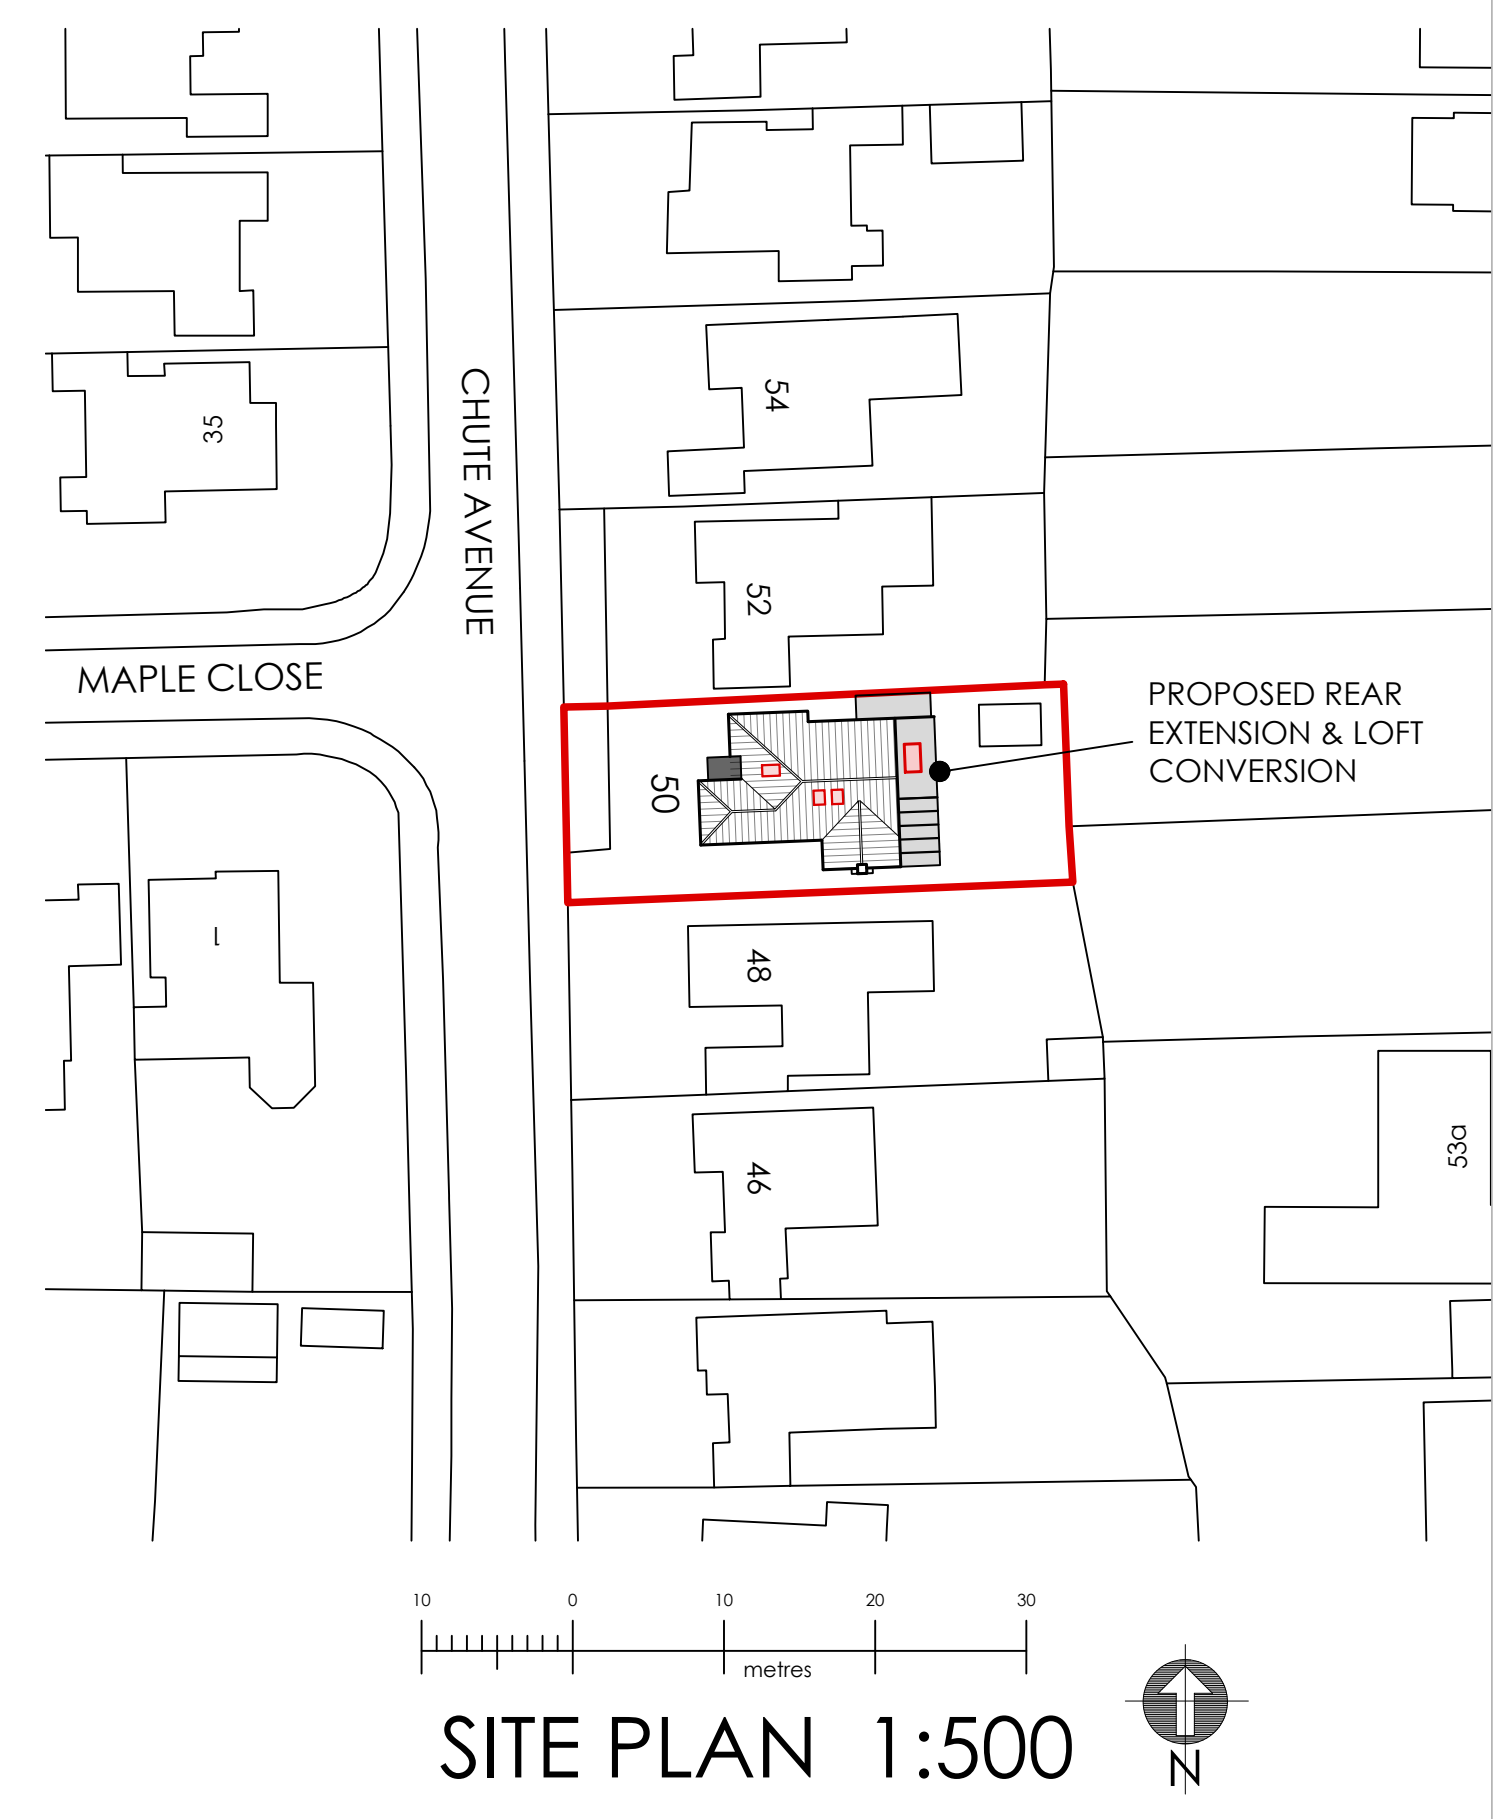


PROPOSED REAR EXTENSION AND LOFT CONVERSION

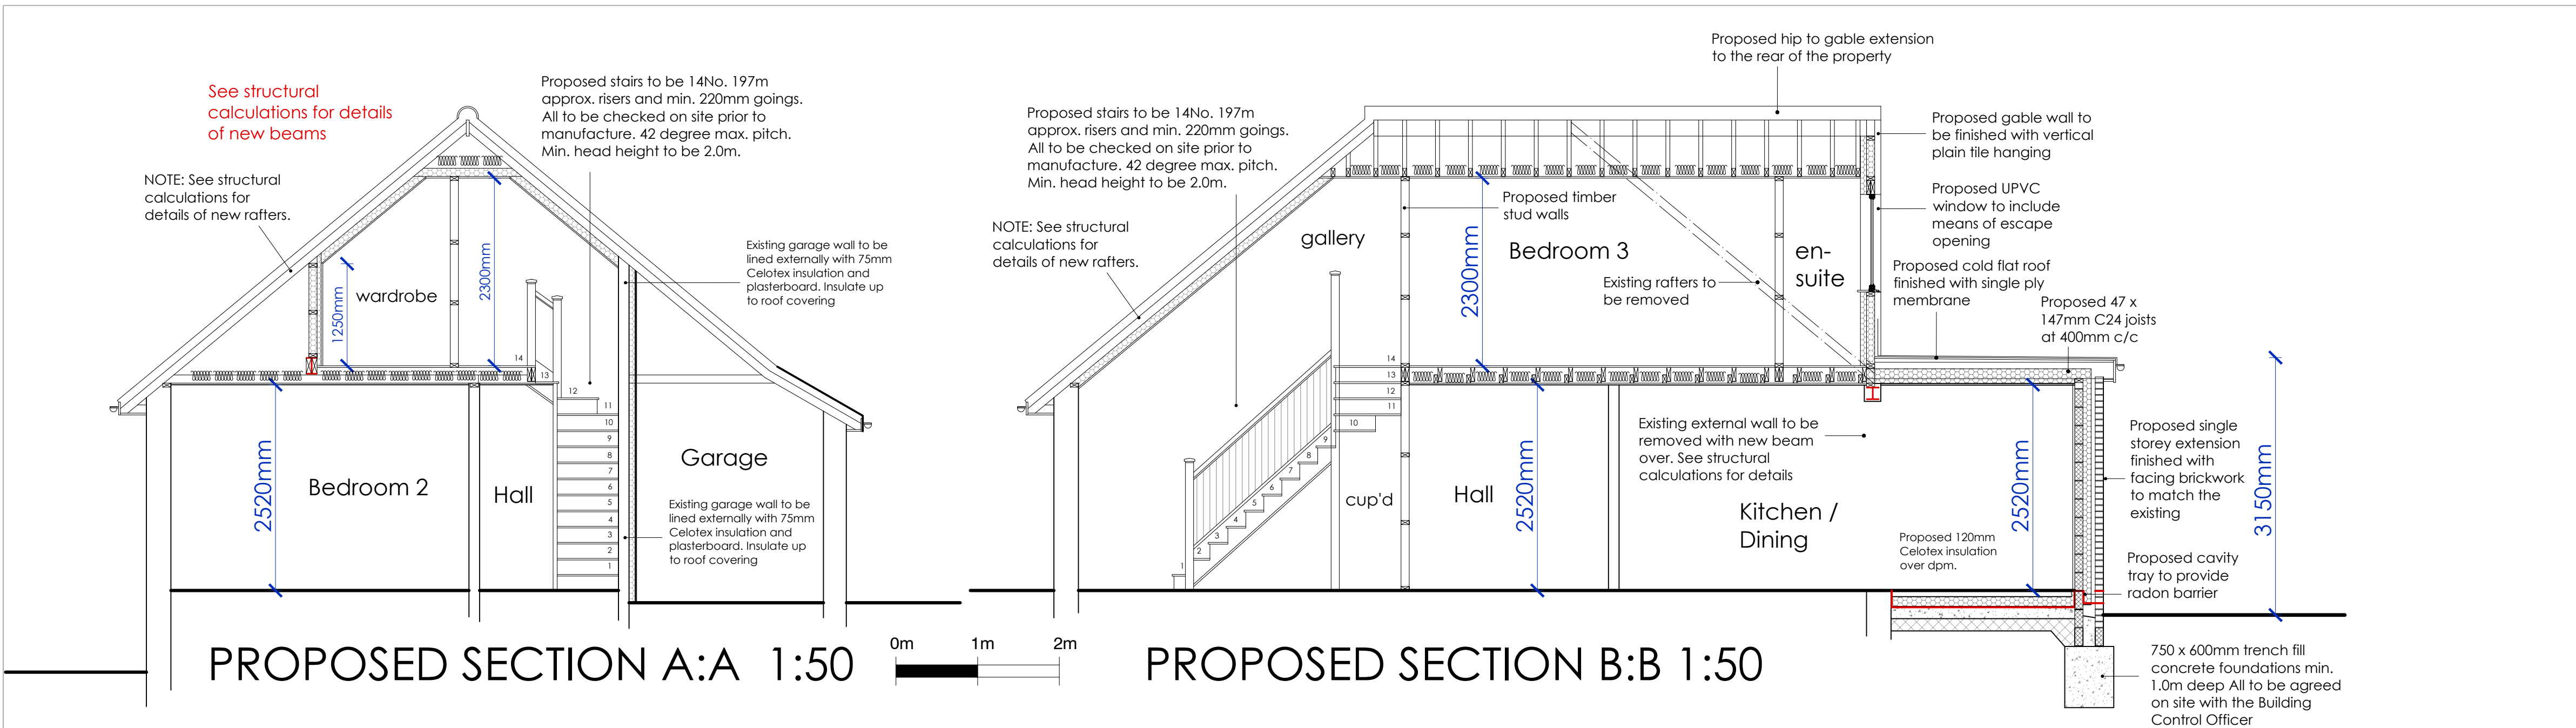

carl moore
— architectural design —

18 Parklands Avenue
Goring-By-Sea
West Sussex BN12 4NH

01903 533276
carl@cm-arch.co.uk

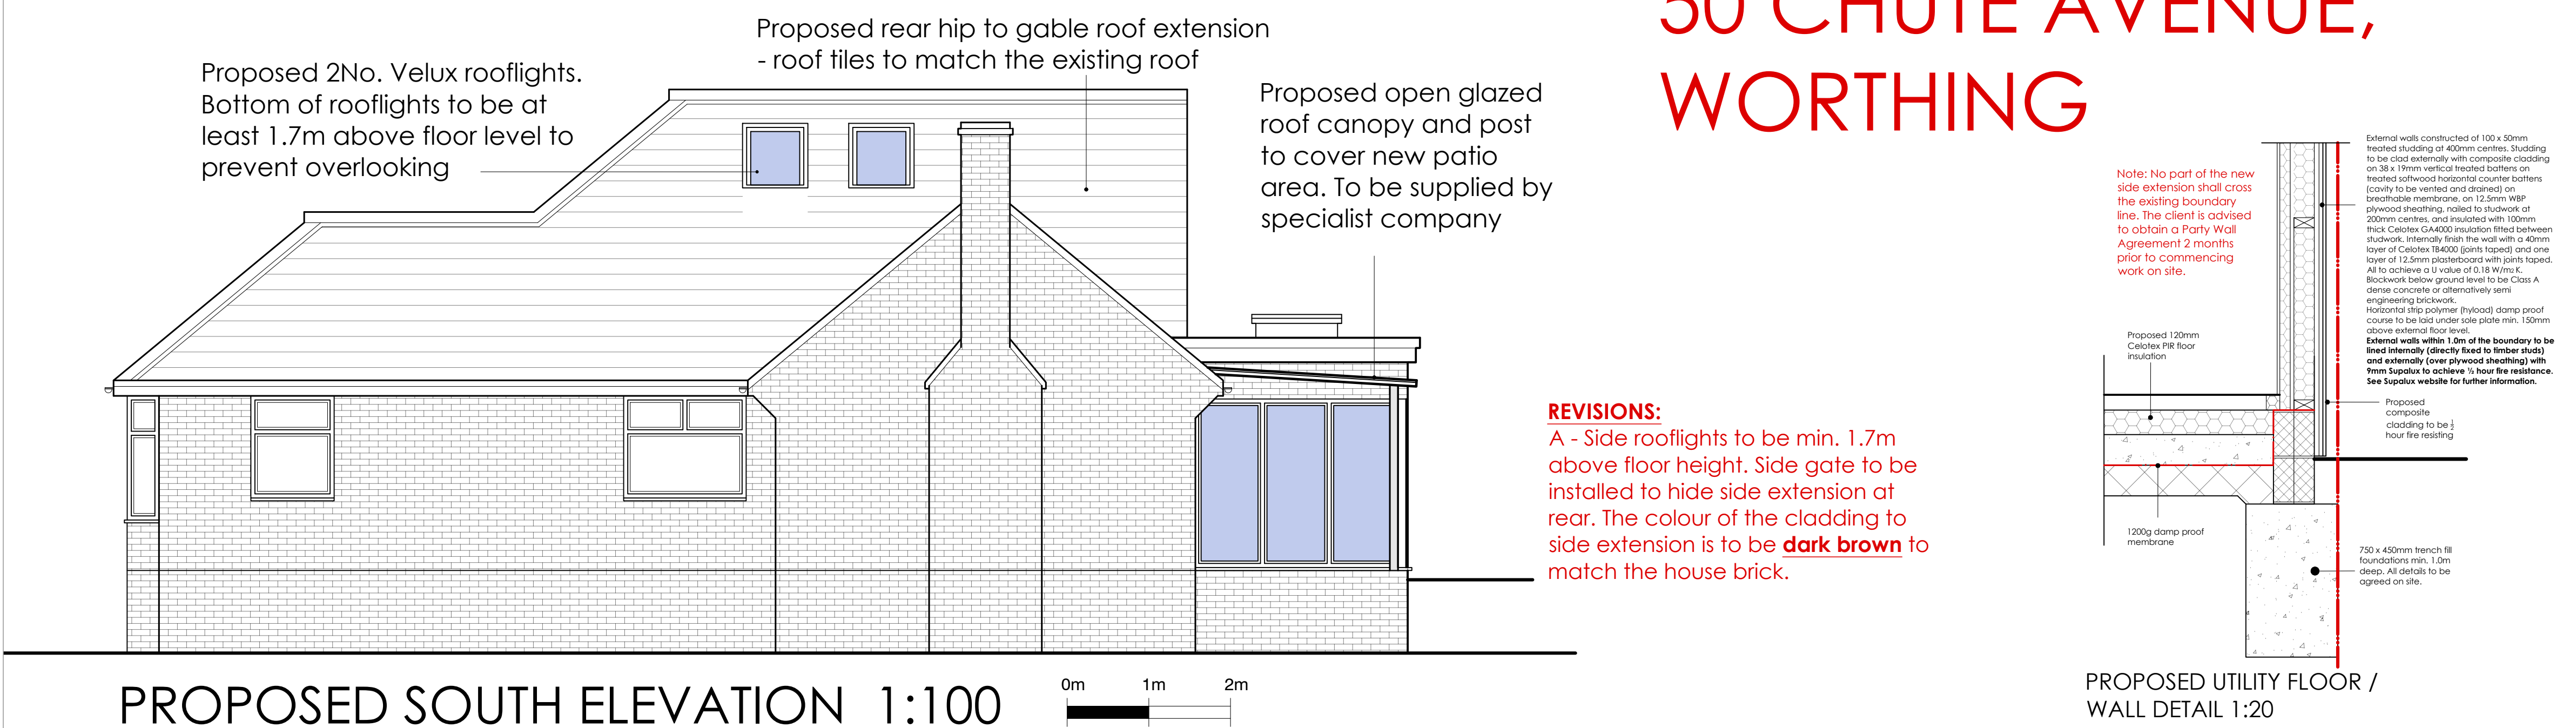

Address of Works:	50 CHUTE AVENUE WORTHING BN13 3DS
Drawing Title:	REAR EXTENSION & LOFT CONVERSION
Paper Size/ Scale:	A1
Date:	JUNE 2026
Drawing Number:	WG-329-03
Revision:	Revision
General Notes:	- Do not scale from these drawings (unless for planning purposes). - Drawings to be read in conjunction with the structural calculations and the building notes provided. - The client/ contractor is advised to read the separate notes and the details provided in the structural calculations regarding the CDM regulations. - The property owner is reminded to serve a Party Wall Notice on any adjoining owner should they need to do so under the requirements of the Party Wall Act 1994. - No work should be undertaken until all consents (Planning and Building Control) have been received and approved in writing. Any work undertaken without consent is done so at the clients risk. - All dimensions to be checked on site prior to ordering any materials, kitchens or bathrooms. - All existing foundations and lintels taking any additional loads are to be exposed and agreed with the Building Control Officer.