

A PROPOSED ROOF TERRACE UPON THE ROOFS OF CATALINA VILLA AND NOVA VILLA,
63 OLD FORT ROAD, SHOREHAM BEACH, BN43 5RL

September 2020
Drawing no:JB 430/ planning 06A

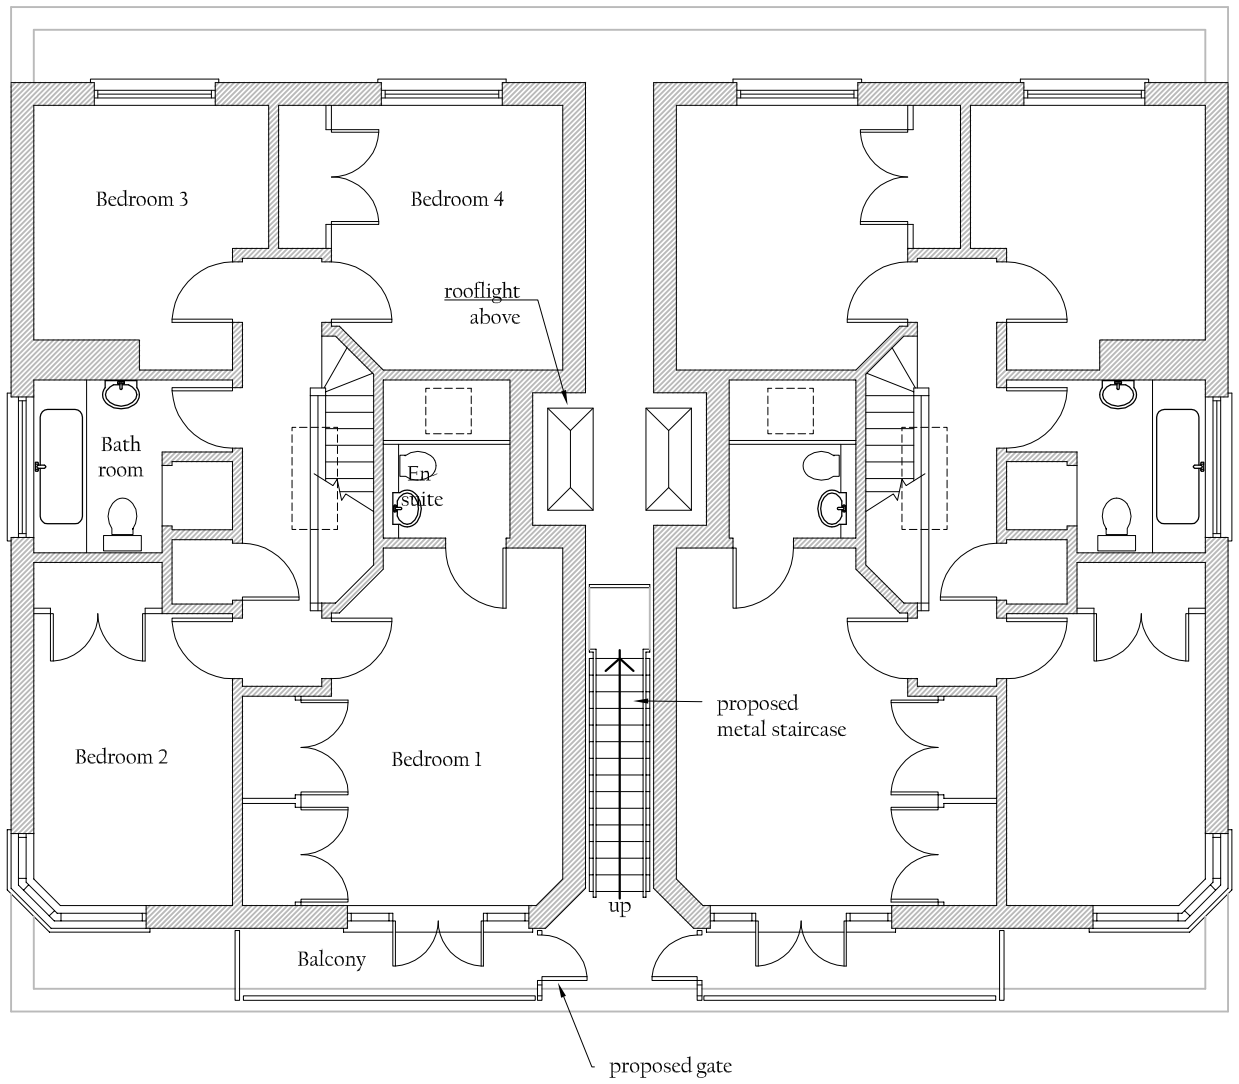

PROPOSED FIRST FLOOR PLAN 1:100

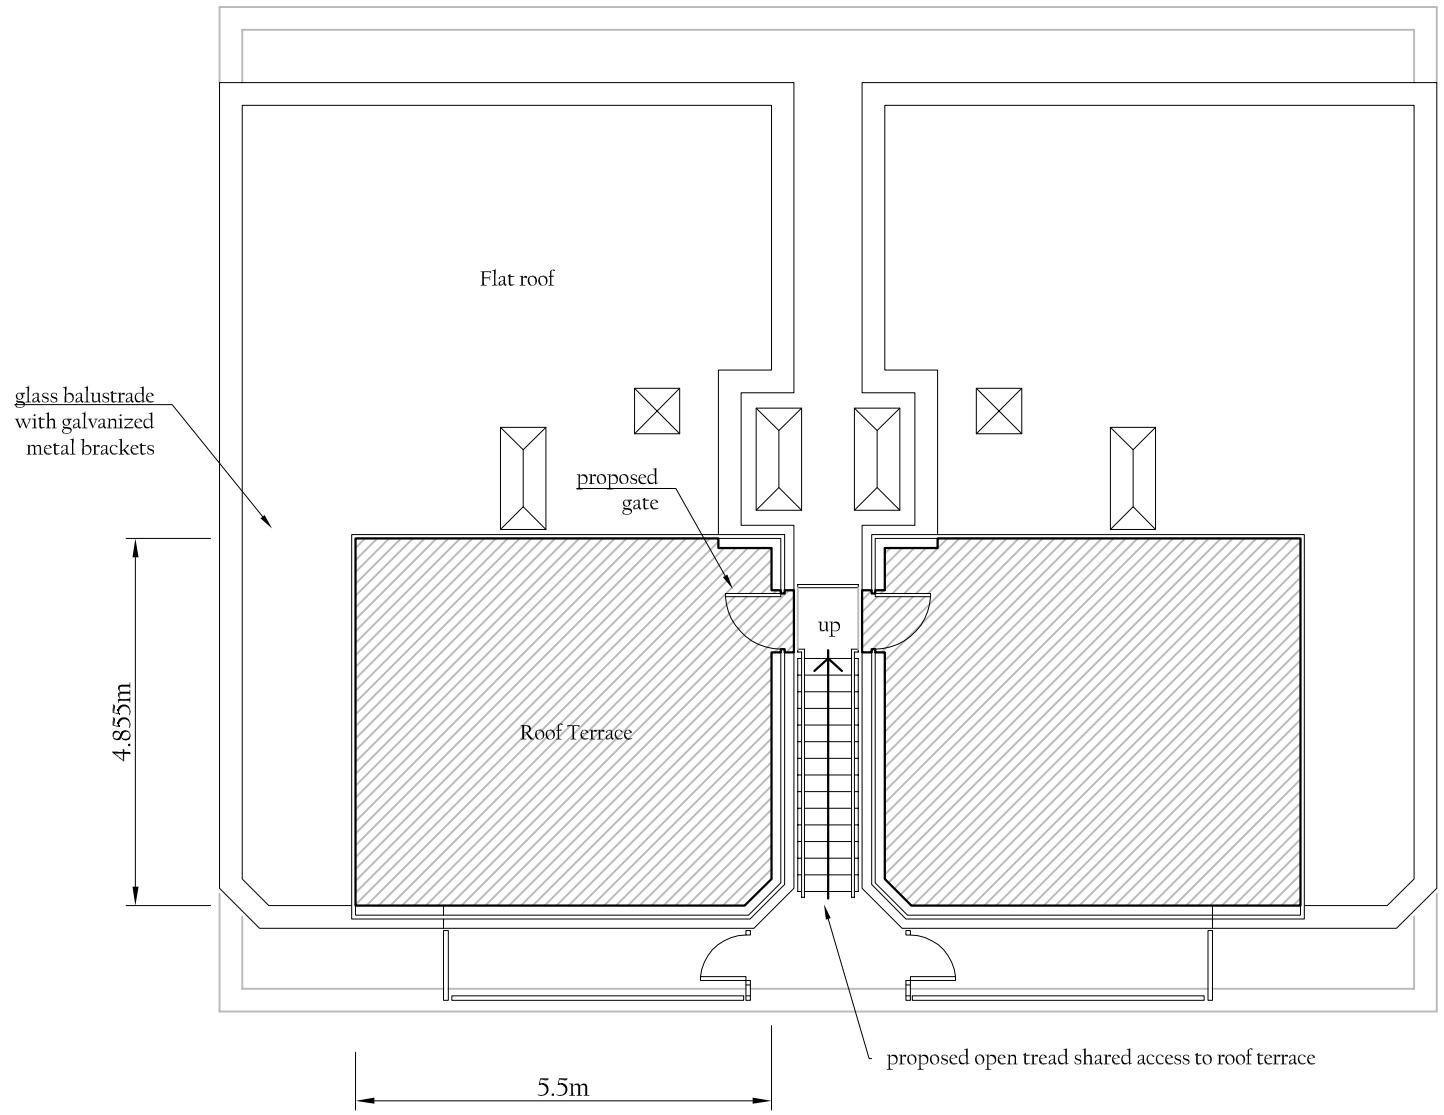

PROPOSED ROOF FLOOR PLAN 1:100

0 1 2 3 4 5
SCALE BAR 1:100

JAMES BRECKELL : ARCHITECT : ARB : RIBA
Adur Business Centre, Little high Street, Shoreham by Sea, BN43 5EG, Tel 01273 467 621, Email: james@breckell.co.uk