Responsibility is not accepted for errors made by others in scaling from this drawing.
All construction information should be taken from figured dimensions only.

0mm 50mm

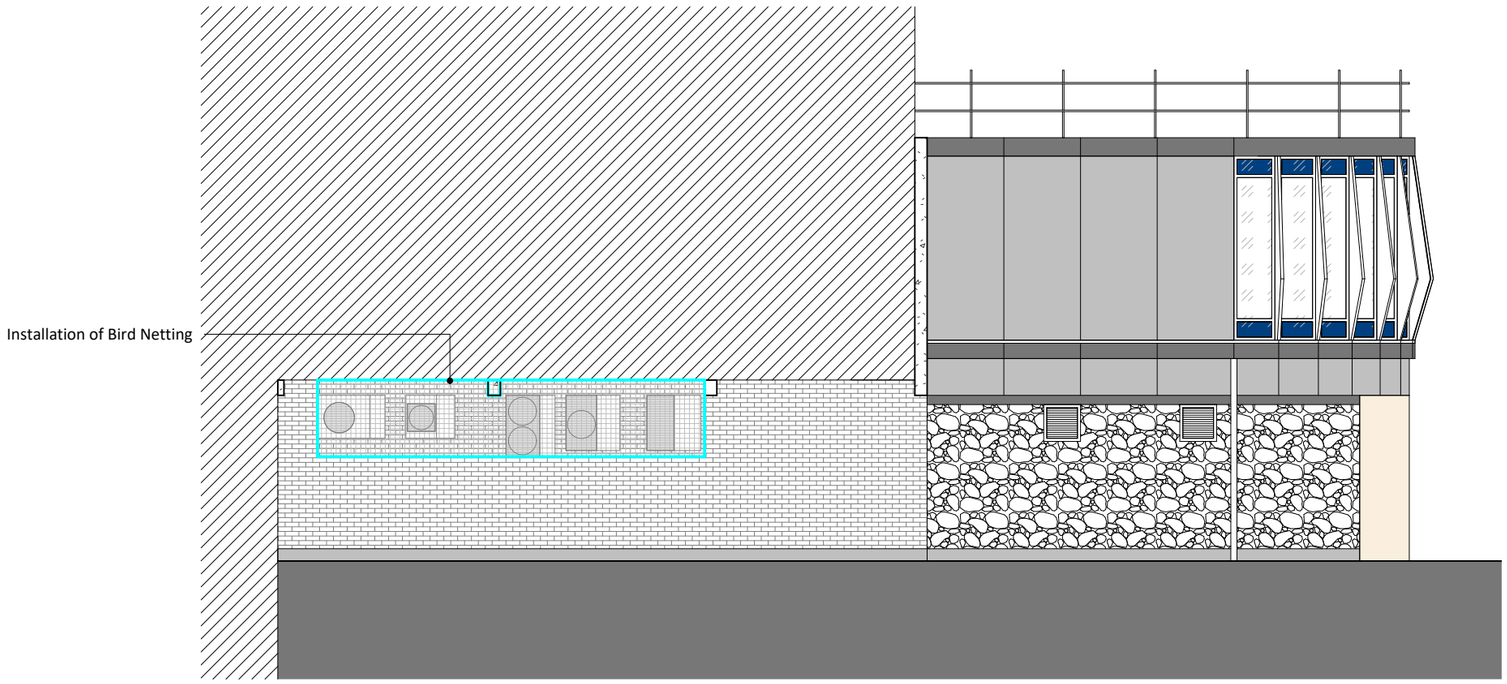

Proposed North Elevation - Rear Elevation
1 : 100



Proposed West Elevation - Side Elevation
1 : 100

LEGEND

Proposed Bird Netting

Scale 1 : 100
0 5 10m

STATUS	REV	DATE	DESCRIPTION

CLIENT
Barclays

REVISED BY
WA

CHECKED BY
SW

ORIGINATOR NO
153574

CONSULTANT
STRIDE TREGLOWN
www.stridetreglown.com
© Stride Treglown Limited 2017

PROJECT
Worthing Chapel Road Barclays Bank
1,3,5 Chapel Road & 20-24 Liverpool Road,
Worthing, BN11 1EX

DRAWING TITLE
Proposed North, West Elevations

SUITABILITY STATUS
PL : PLANNING

SCALE
1 : 100 @ A3

PROJECT | ORIGINATOR | ZONE | LEVEL | TYPE | ROLE | CLASS. | NUMBER
153574-STL-XX-XX-DR-L-XX-P45

REVISION