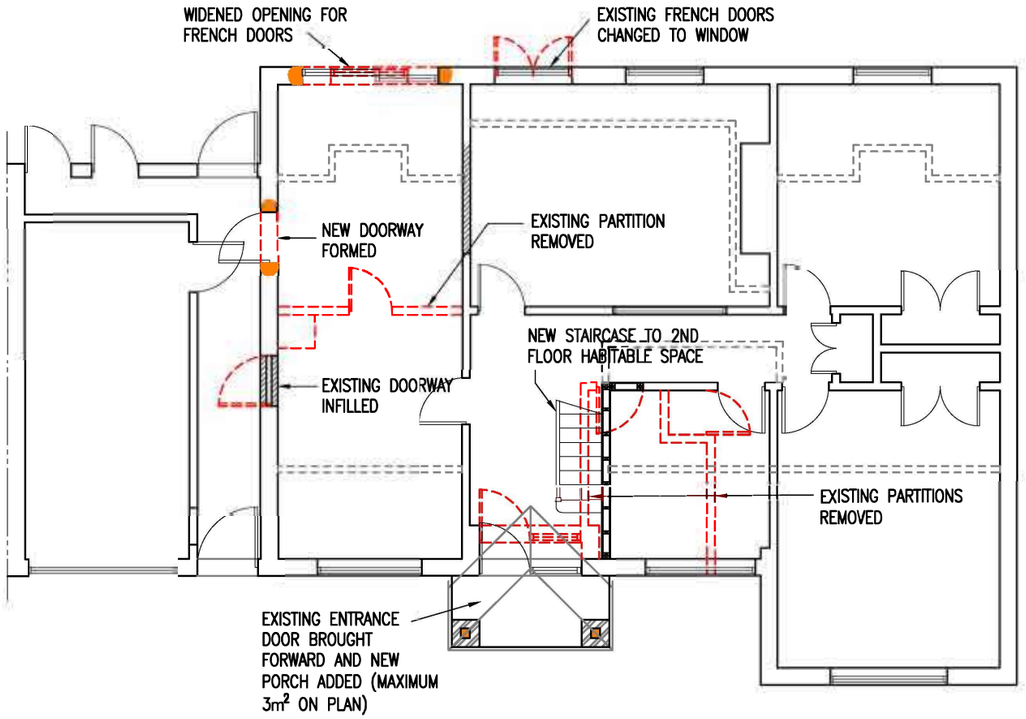

PROPOSED GROUND FLOOR PLAN

(1:100)

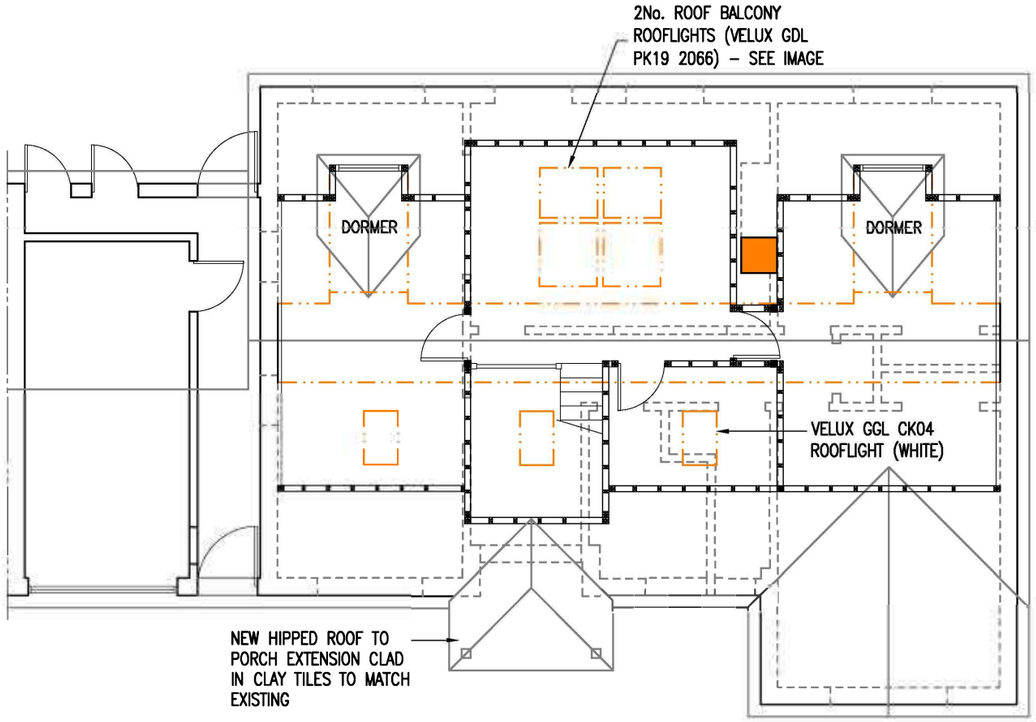

PROPOSED ROOF PLAN

(1:100)

1:20 0.2m 1m

1:100 1m 5m

1:500 5m 25m

1:1250 10m 50m

Scale AS SHOWN Original Drawing Size A3

1.0 GENERAL

(i) This drawing is to scale at A3. PDF prints may not be accurate and reference should be made to scale bar to make any scaling adjustments.

(ii) This drawing is to be read in conjunction with all relevant architectural drawings, detailed specifications where applicable and all associated drawings in this series.

(iii) Any discrepancy on this drawing is to be reported immediately to the engineer for clarification.

(iv) The contractor is responsible for all temporary works and for the stability of the works in progress.

Description	By	Chkd	Date	Rev.
NOTE 1 AMENDED & SCALE BARS ADDED	ST	RJ	29.07.25	A
ISSUED FOR PLANNING APPROVAL	ST	RJ	24.07.25	

Status: FOR PLANNING APPROVAL

Title: PROPOSED PLANS

Project: 2 FURZEHOLME, HIGH SALVINGTON

Client: MARIE GALLAGHER

CORE STRUCTURES
CHARTERED STRUCTURAL ENGINEERS
www.corestructures.uk +44 (0)7779 099943

Drawing No. 1131-01-003

Rev. A