ADUR & WORTHING
PLANNING SERVICE
AWDM/0290/13
DATE VALID 13 MAR 2013

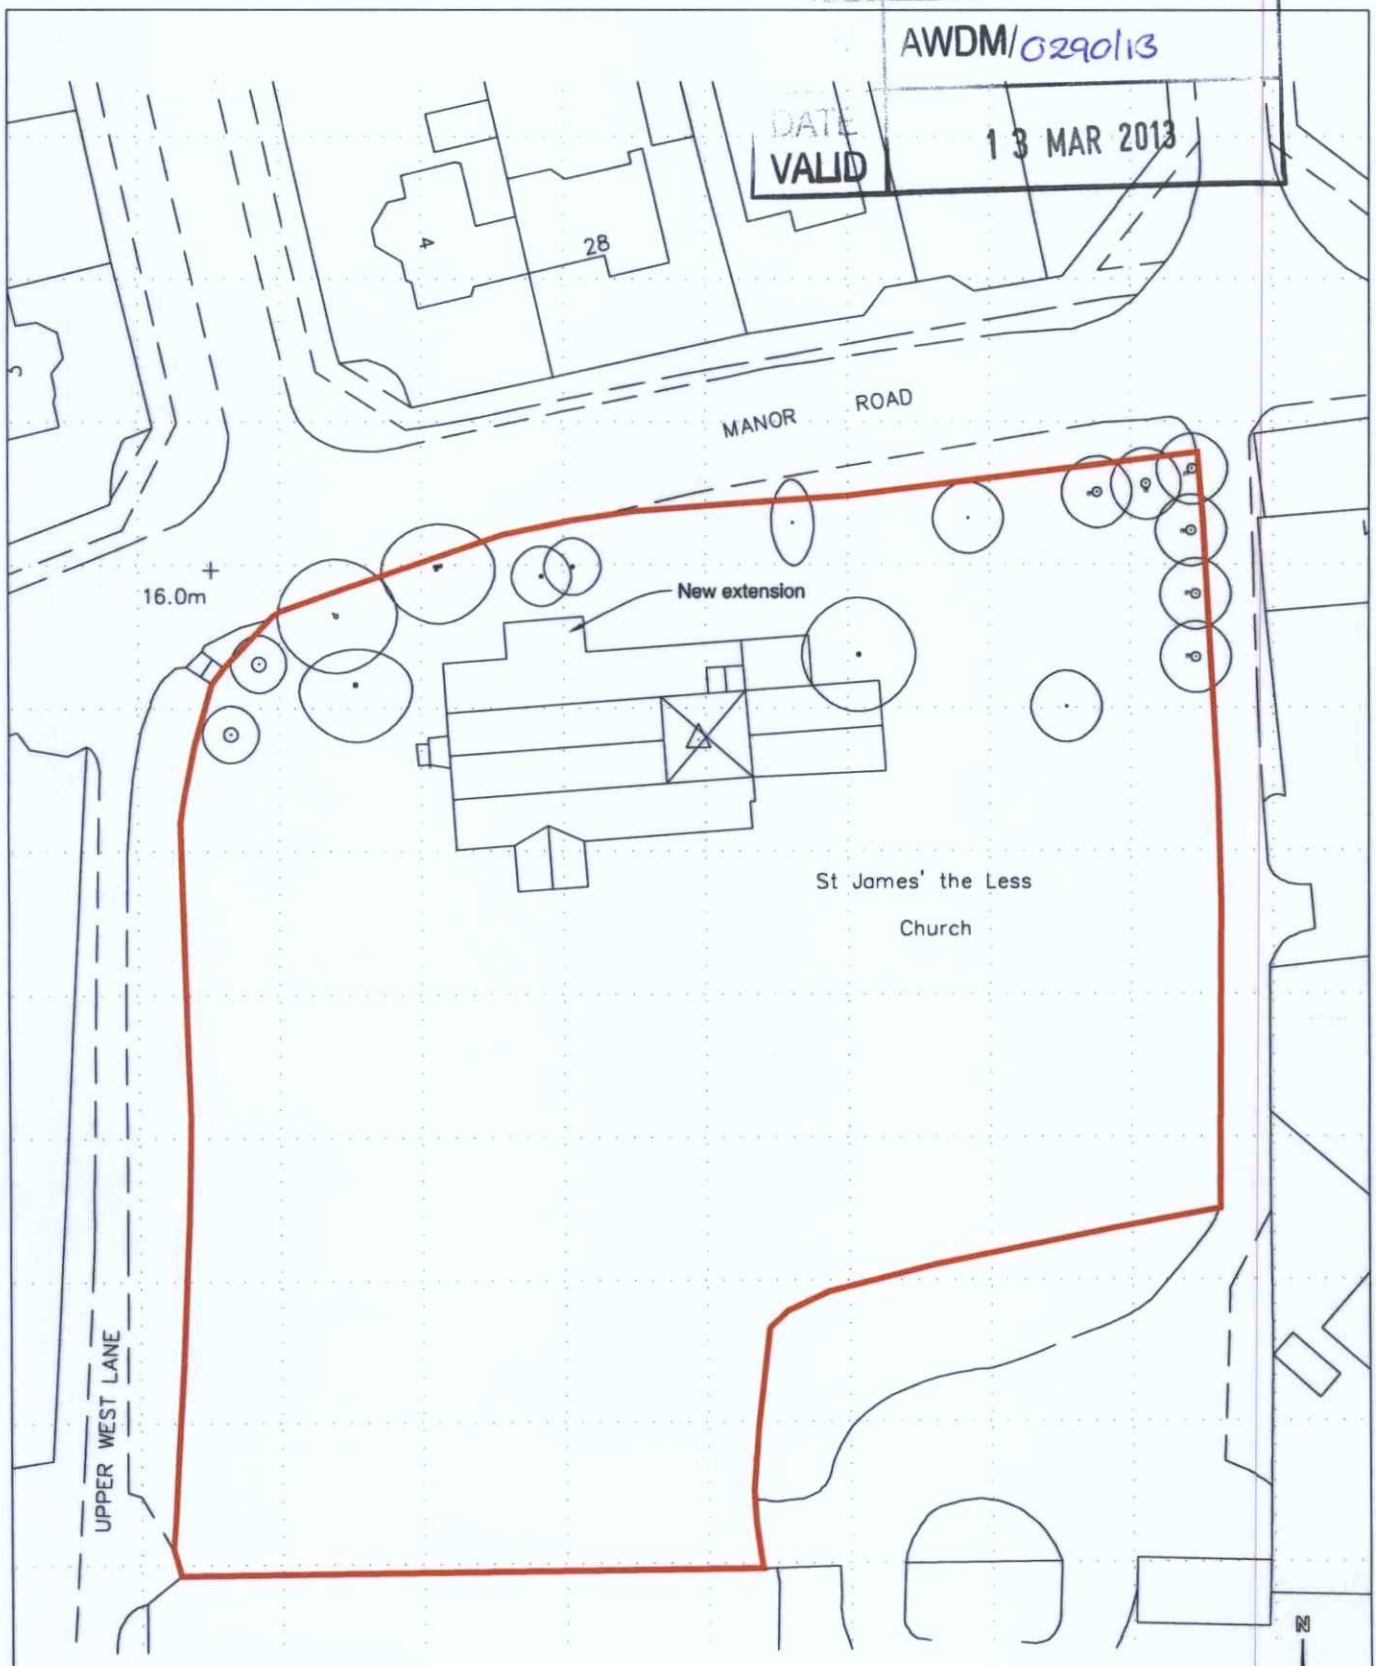

Proposed Block Plan

1:500

0 5 10 15 20 25M

CARDEN & GODFREY
Architects
Carden & Godfrey Limited
33 Clerkenwell Close
London EC1R 0AU
Telephone: 020 7490 0300
Facsimile: 020 7490 0004
mail@cardenandgodfrey.co.uk

St James the Less, Lancing, West Sussex
North Extension
Block Plan

Scale	Size	Date	Drawn	No.	Rev.
1:500	A4	Jan '13	BJ	4380/002	

© Carden & Godfrey Ltd own the copyright of this drawing and design which must not be reproduced in whole or part without the written permission of Carden & Godfrey Ltd

DO NOT SCALE FROM THIS DRAWING