ADUR & WORTHING
AWDM/ 0287/13
DATE VALID 13 MAR 2013

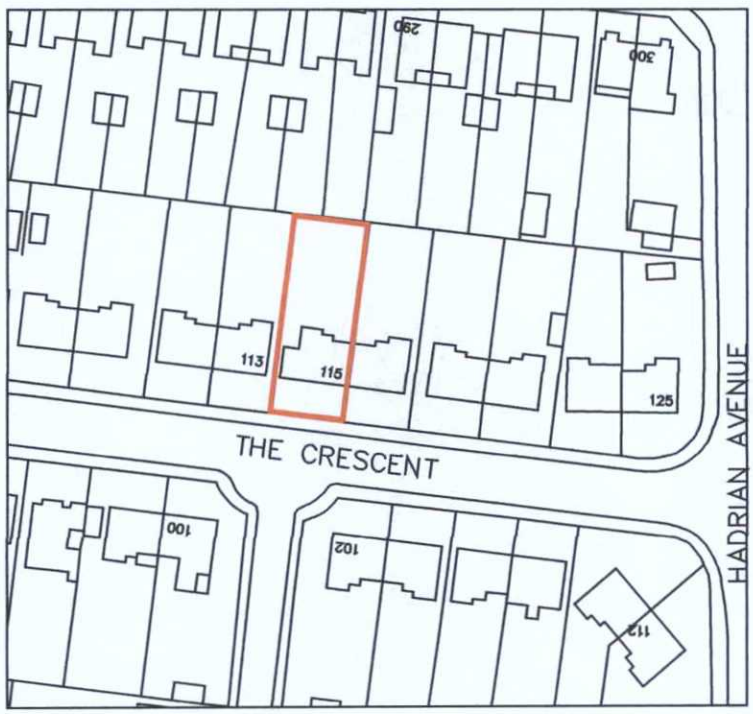

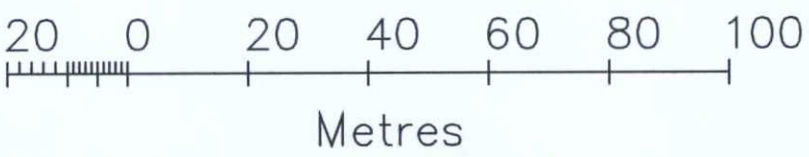

ALTERATIONS AND EXTENSIONS TO 115 THE CRESCENT
SOUTHWICK BN42 4LH
FOR MR AND MRS NICHOLS

LOCATION PLAN

DRAWING NO. 01

SCALE 1: 1250 @ A4

DRAWN BY RR 10 - 2012

RICHARD ROBINSON RIBA
RR ARCHITECTS
16 MILL LANE, SHOREHAM BY SEA BN43 5AG
01273 452 634
E-MAIL richard@rr-architects.co.uk

NORTH

