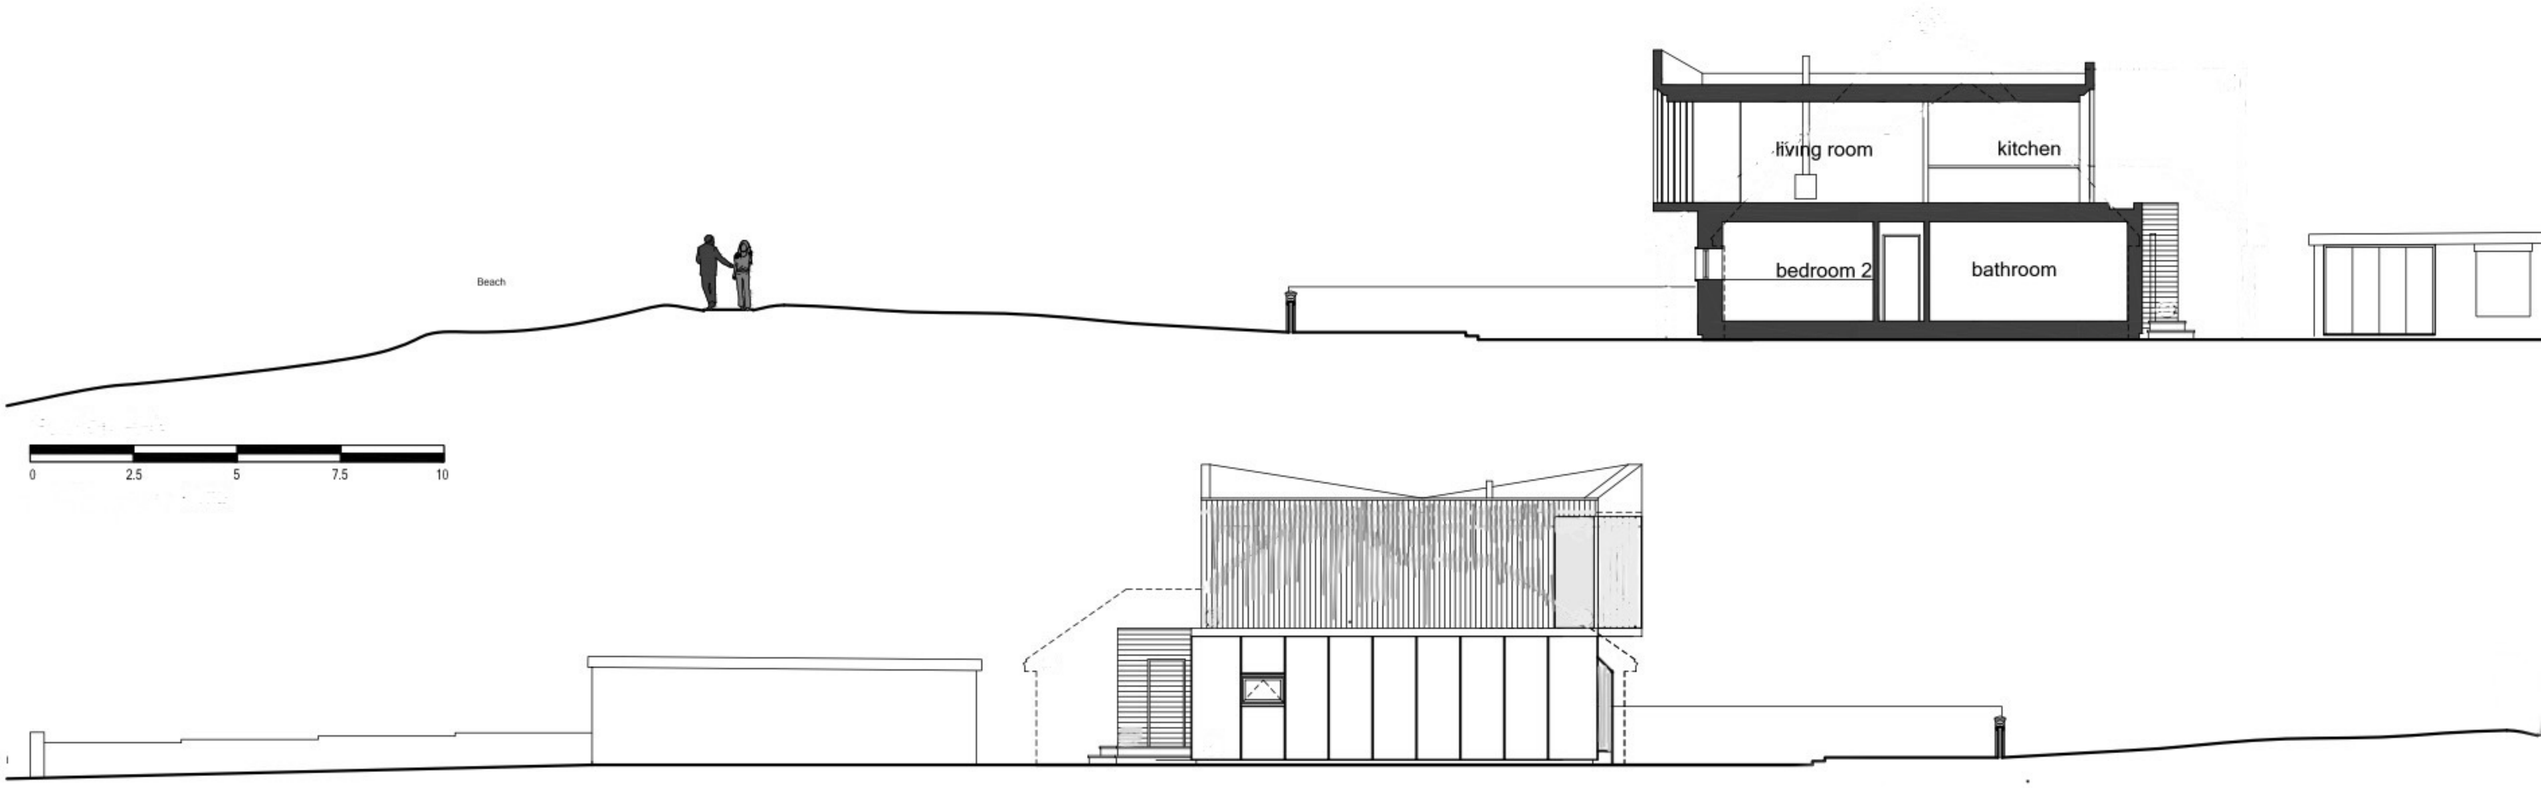

West Elevation

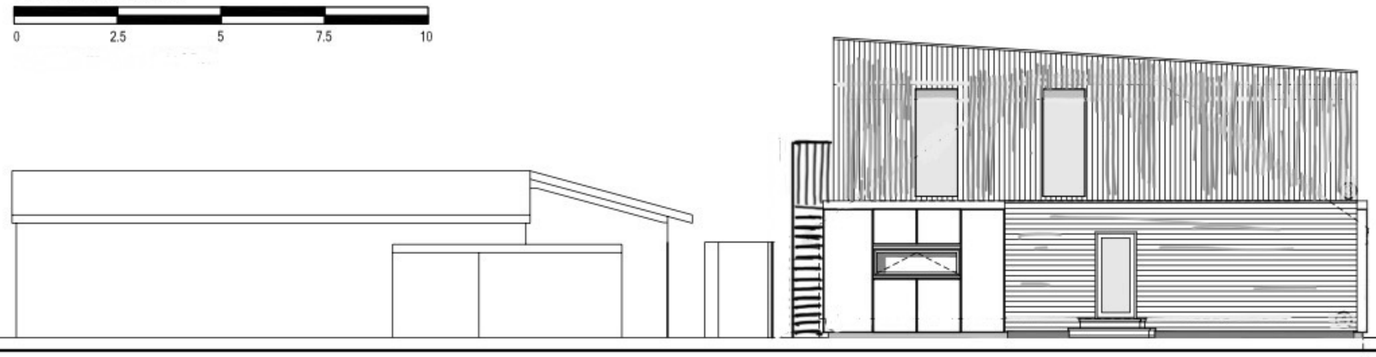

North Elevation

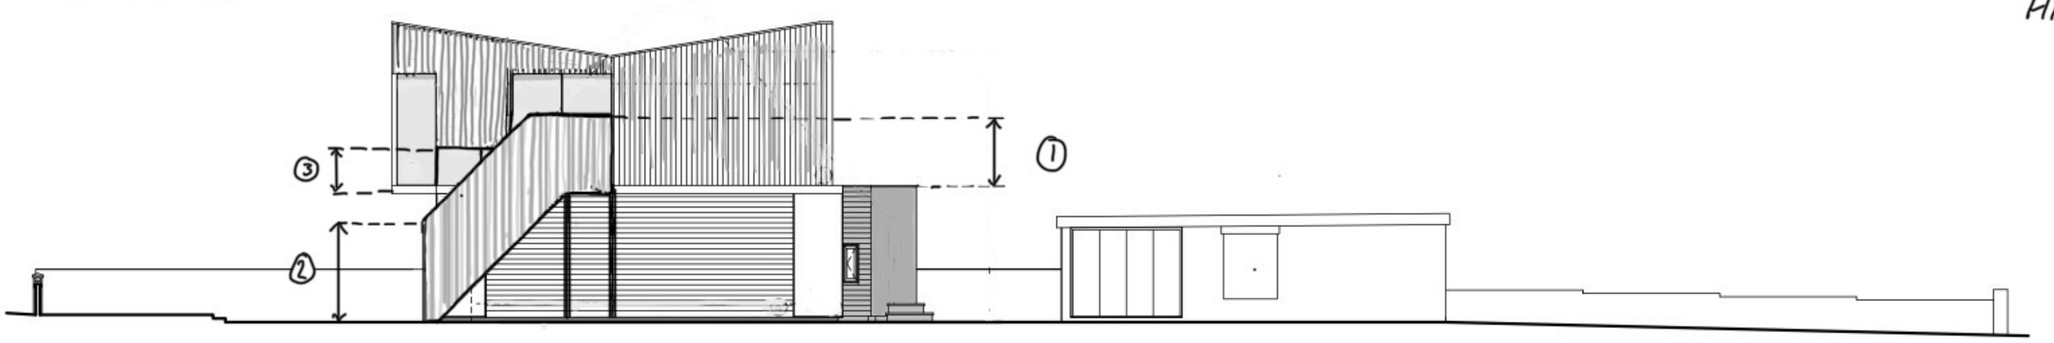

East Elevation

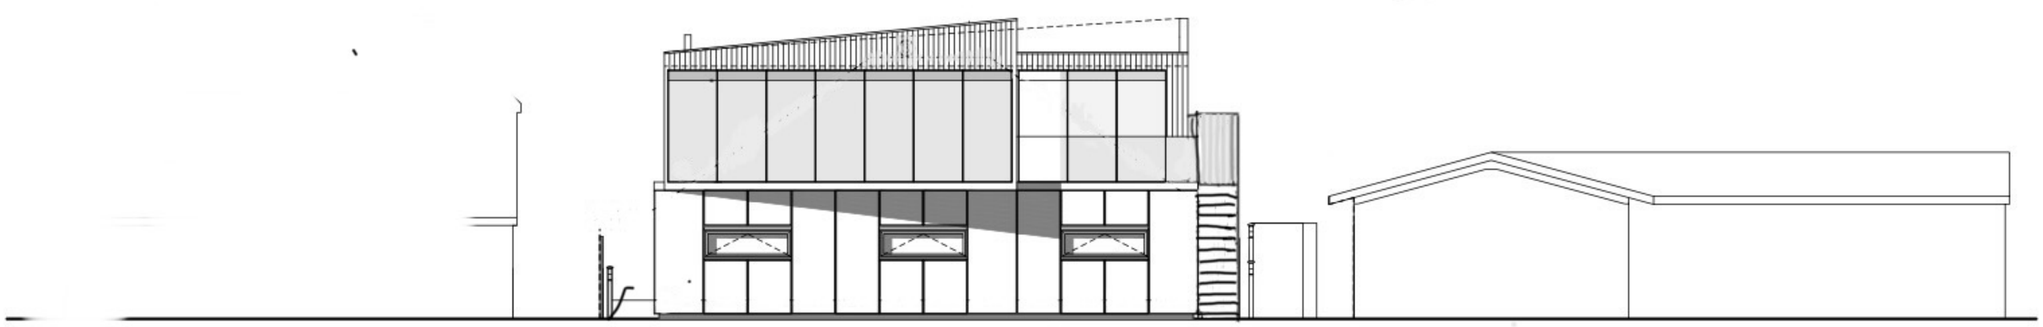

South Elevation



1:100

SCALE IN METERS

① SCREEN HIEGHT AT BALCONEY LEVEL 1.8m : CEDAR

② SCREEN HIEGHT AT GROUND LEVEL 2.3m

③ BALCONEY BALUSTRADE HIEGHT 1.1m : GLASS