THIS DRAWING MUST NOT BE SCALED.
PRIOR TO THE COMMENCEMENT OF ANY WORKS, THE BUILDER IS TO CHECK AND/OR DETERMINE ALL CONSTRUCTION DETAILS, INCLUDING CHECKING EXISTING SITE LEVELS AND DIMENSIONS. THE DRAWING IS TO BE READ IN CONJUNCTION WITH ALL OTHER PROJECT DRAWINGS, CONSTRUCTION NOTES AND/OR PROJECT SPECIFICATION. ALL DISCREPANCIES SHOULD BE REPORTED IMMEDIATELY.

Rev.	Date	Details	Drawn
-	-	-	-

BIN STORE ELEVATION

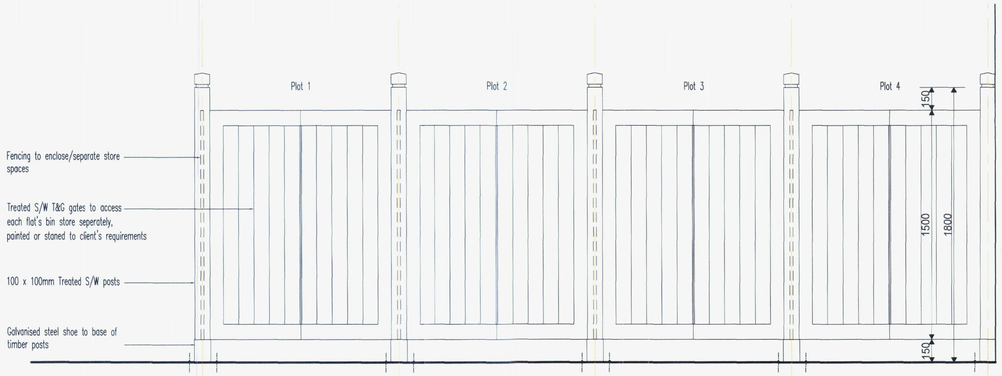

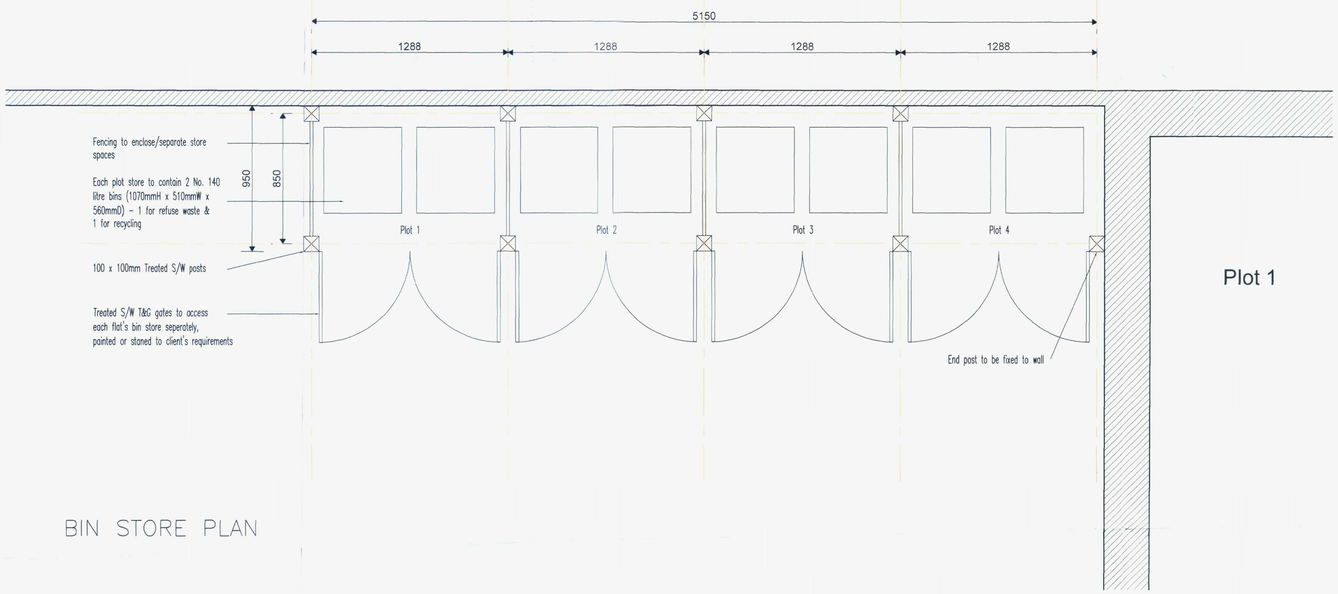

BIN STORE PLAN

CYCLE STORE LOCATION PLAN

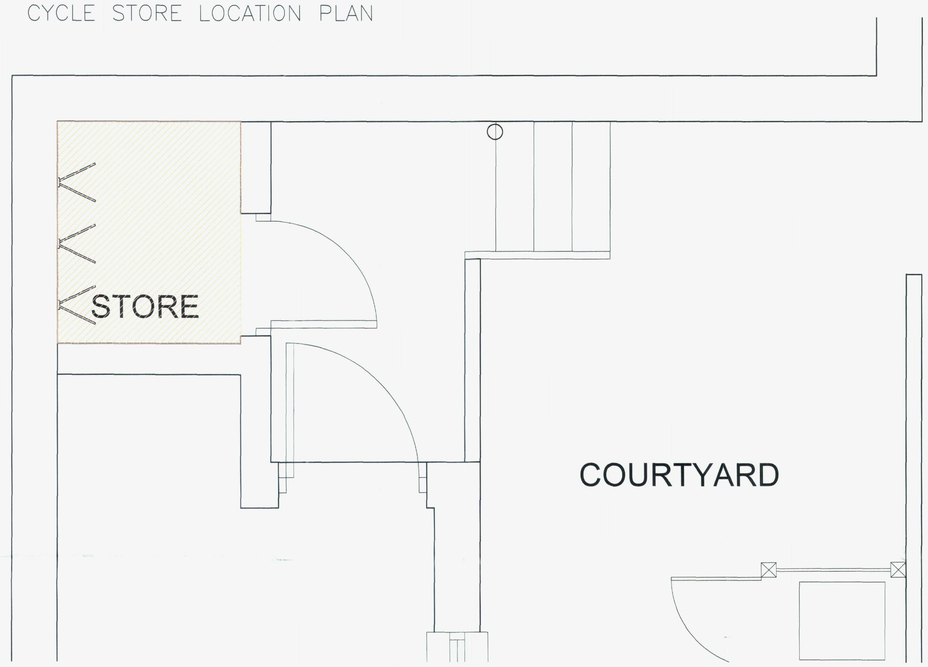



Cycle store:
Upright wall mounted cycle brocket to be located within store cupboard

Client:
Mr B Phillips

Site Address:
SUSSEX HOUSE
384 BRIGHTON ROAD
SHOREHAM-BY-SEA

Description:
BIN & CYCLE STORE DETAILS

Drawing Number: 07-131/105

Date: OCT 2007

Scale: 1:20 @ A1

Status: TENDER

AutoCAD Reference:

Drawn:

Checked:

SUSSEX HOUSE

COND. 5. 24.9.07

THIS DRAWING MUST NOT BE SCALED.
PRIOR TO THE COMMENCEMENT OF ANY WORKS, THE BUILDER IS TO CHECK AND/OR DETERMINE ALL CONSTRUCTION DETAILS, INCLUDING CHECKING EXISTING SITE LEVELS AND DIMENSIONS. THE DRAWING IS TO BE READ IN CONJUNCTION WITH ALL OTHER PROJECT DRAWINGS, CONSTRUCTION NOTES AND/OR PROJECT SPECIFICATION. ALL DISCREPANCIES SHOULD BE REPORTED IMMEDIATELY.

Rev.	Date	Details	Drawn
A	27.01.07	EXISTING LEVELS ADDED.	Bev

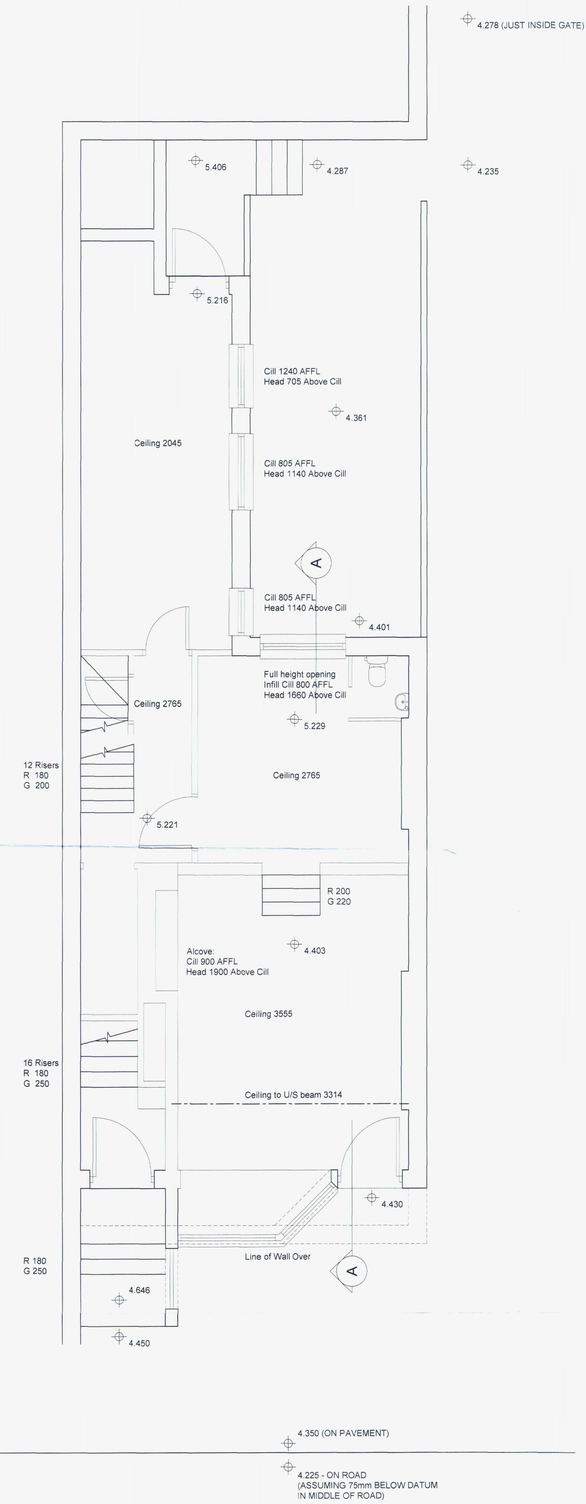

GROUND FLOOR

Client: Mr B Phillips

Site Address: SUSSEX HOUSE

Description: LEVELS SURVEY

Drawing Number: SH-L01

Date: Sept 2006

Scale: 1:50

Status: PRELIMINARY

AutoCAD Reference:

Drawn:

Checked:

SUSSEX HOUSE