DO NOT SCALE FROM THIS DRAWING. THIS DRAWING IS COPYRIGHT ©

revision	date	description	dwn	chkd
-		drawing number		revision
		050\1608		

EDWS Architect
11 Tunnel Cleeves Tiffenny BN7 2AD t 01323 220882 m 07952333332
e ewsarchitect@outlook.com

project	52 Southdown Road
scale	1:100@A3
date	12.04.21
drawn	ES
checked	LAA

Mr James Pickering
client

Floor Plans - Proposed
drawing

Second Floor Plan - 1:50@A1

Second Floor Plan - 1:20@A1

ADC\037\16 - Conversion of 2 flats into one house, single storey rear extension and replacement double garage at rear.

52 Southdown Road

Planning History:

Please refer to previous planning approval refs:

52 Southdown Road

WMDM\024\13 - Single storey rear extension

52 Southdown Road

ADC\053\09 - Single storey rear extension


52 Southdown Road


ADC\053\09 - Single storey rear extension


52 Southdown Road

SW\155\02\TP\555\10 - Access to roof (with side & rear dormers) and reconstruction of gable to rear


50 Southdown Road

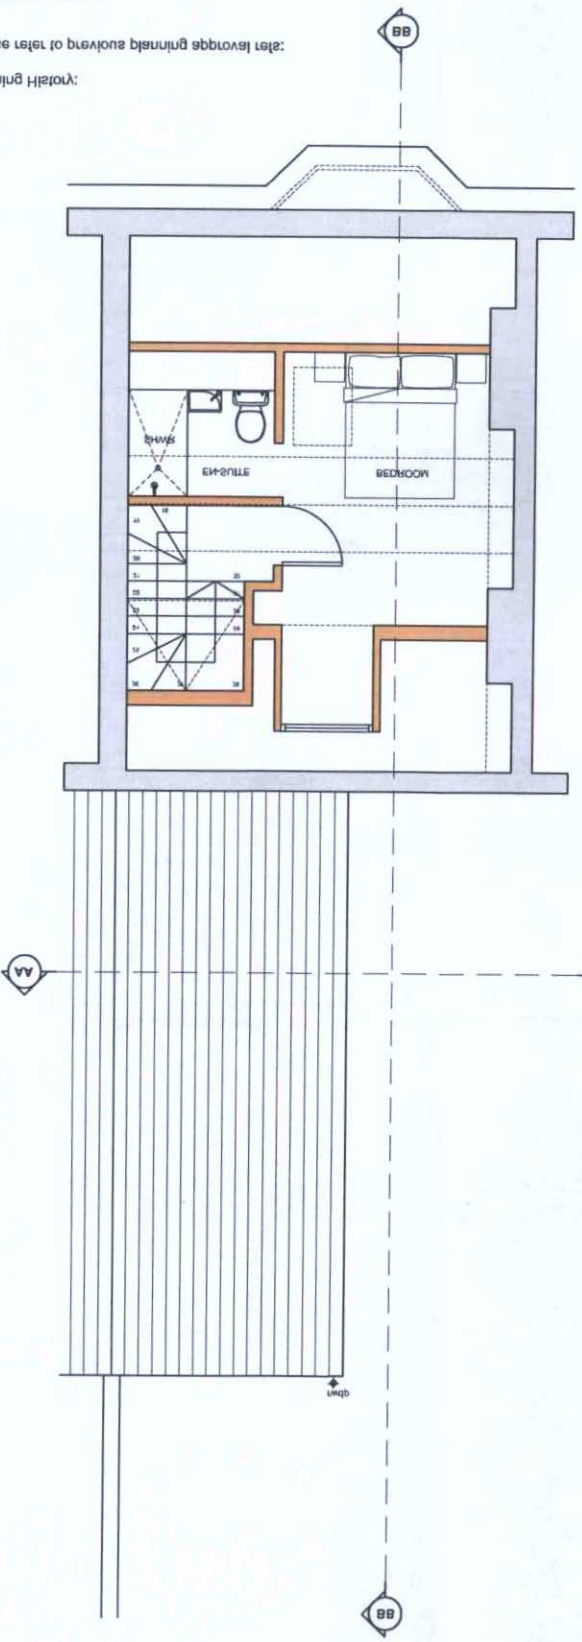

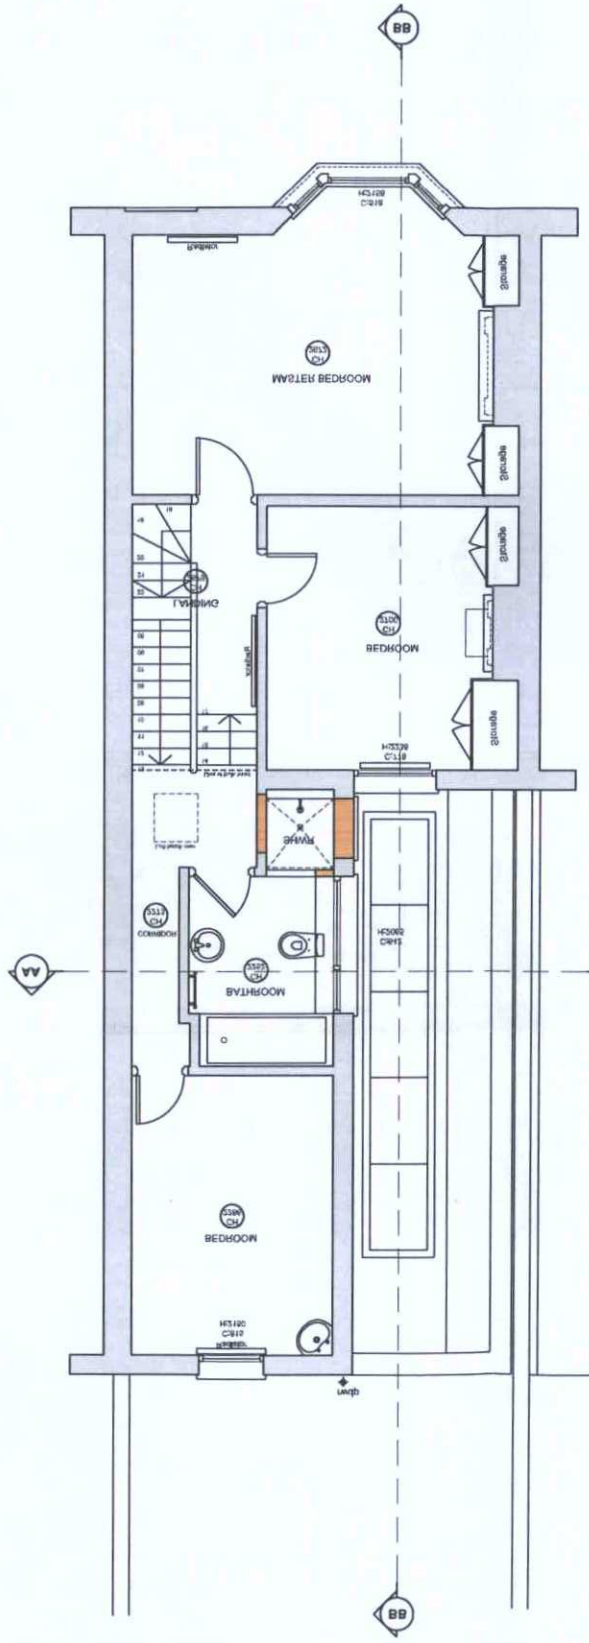

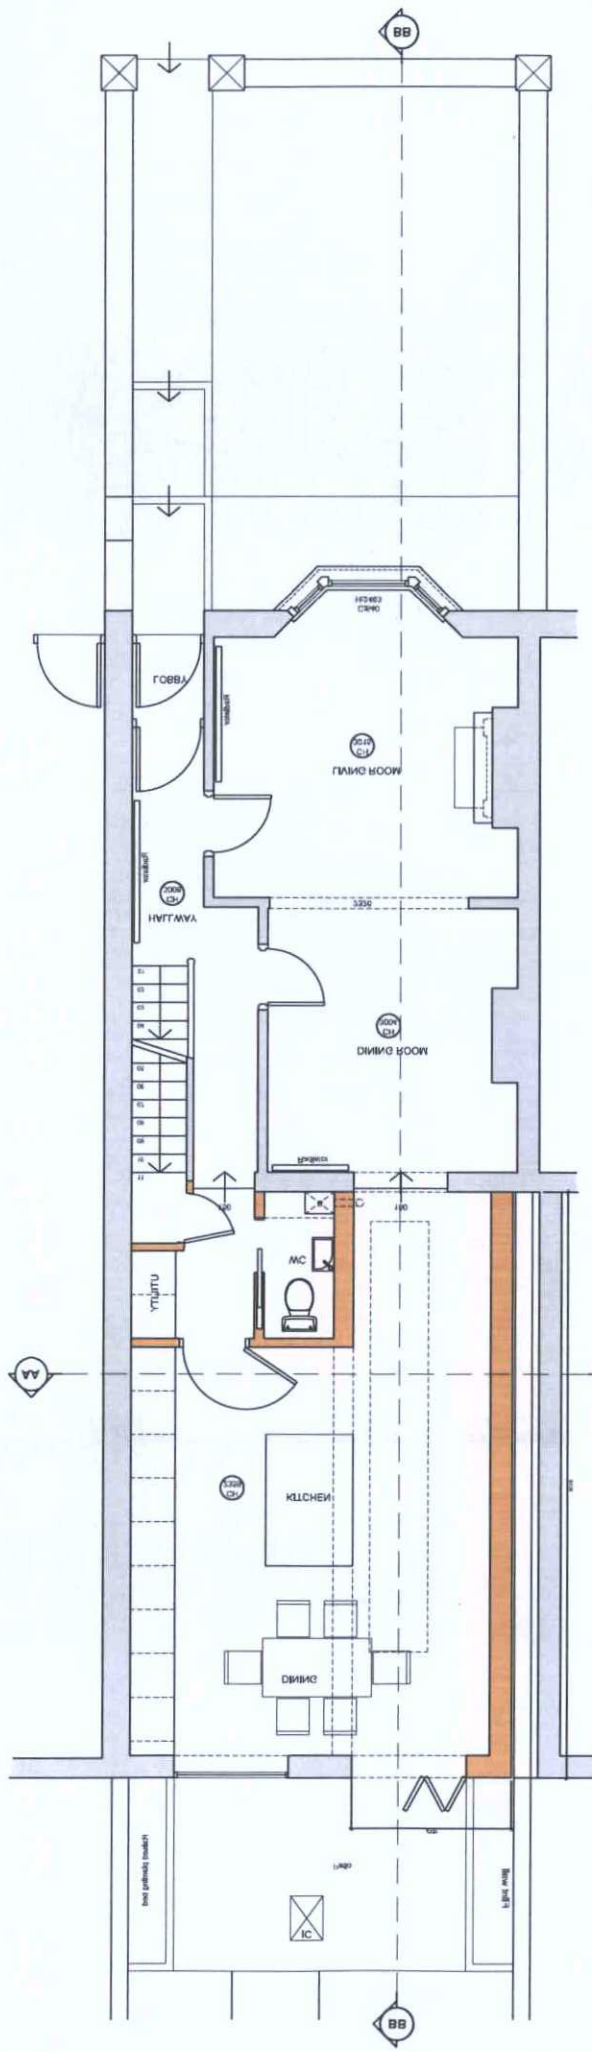

PLANNING SERVICES ADUR & WORTHING	
PLAN	WMDM\024\13
VALID DATE	20 JUL 2013

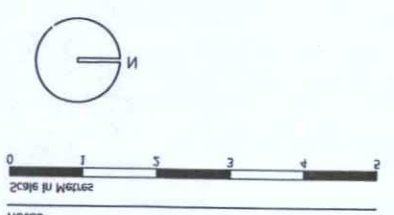

Notes