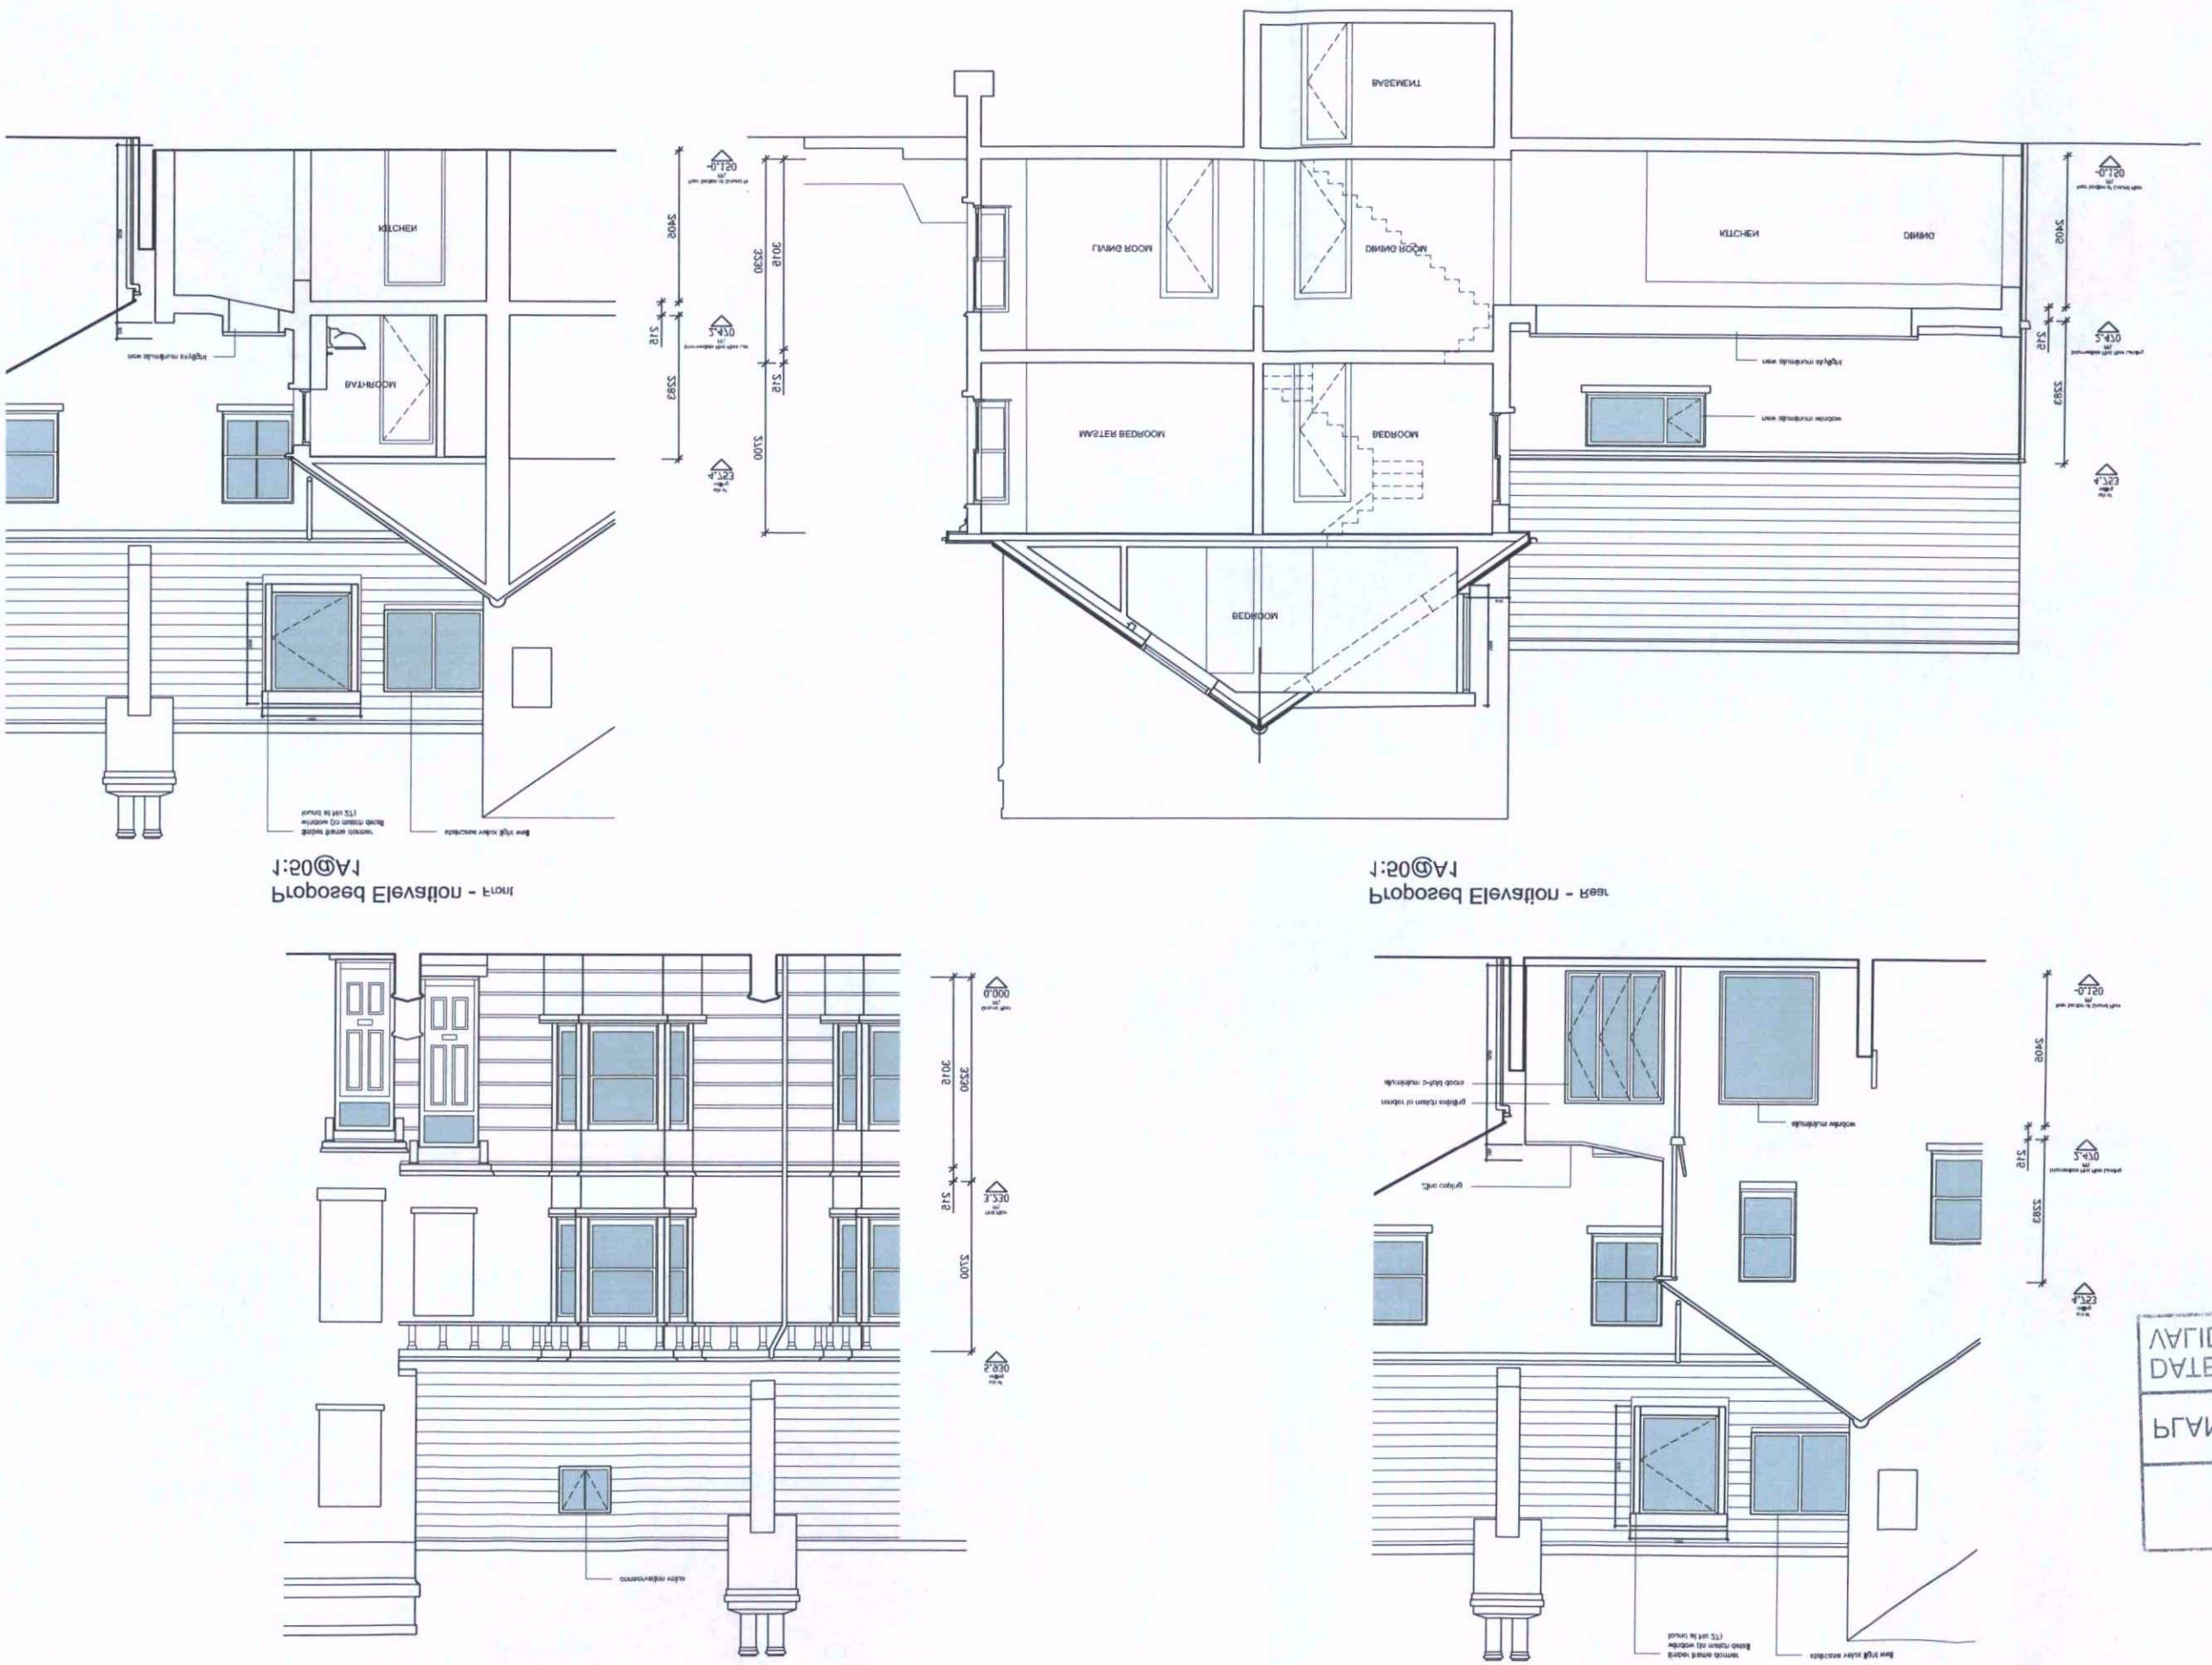

DO NOT SCALE FROM THIS DRAWING. THIS DRAWING IS COPYRIGHT ©

revision	date	description	dwn	chkd

EDWS Architect

8 Linwood Crescent Brighton BN1 2AQ ☎ 01273 228882 M 07836235332
e ewarstadbar@hotmail.com

project	scale
25 Southdown Road	1:50@A3 1:100@A1
Shoreham - BN43 5AJ	date
client	drawn
Mr James Pickering	ES
drawing	checked
Floor Plans - Proposed	LRA
drawing number	revision
6001/021	-

PLANNING SERVICES	
PLAN	AWDM/ 0903/12
DATE	20 JUL 2012
VALID	

Scale in Metres
0 1 2 3 4 5

notes