ADUR & WORTHING
PLANNING SERVICES

PLAN	AWDM/ 0162/20
DATE VALID	

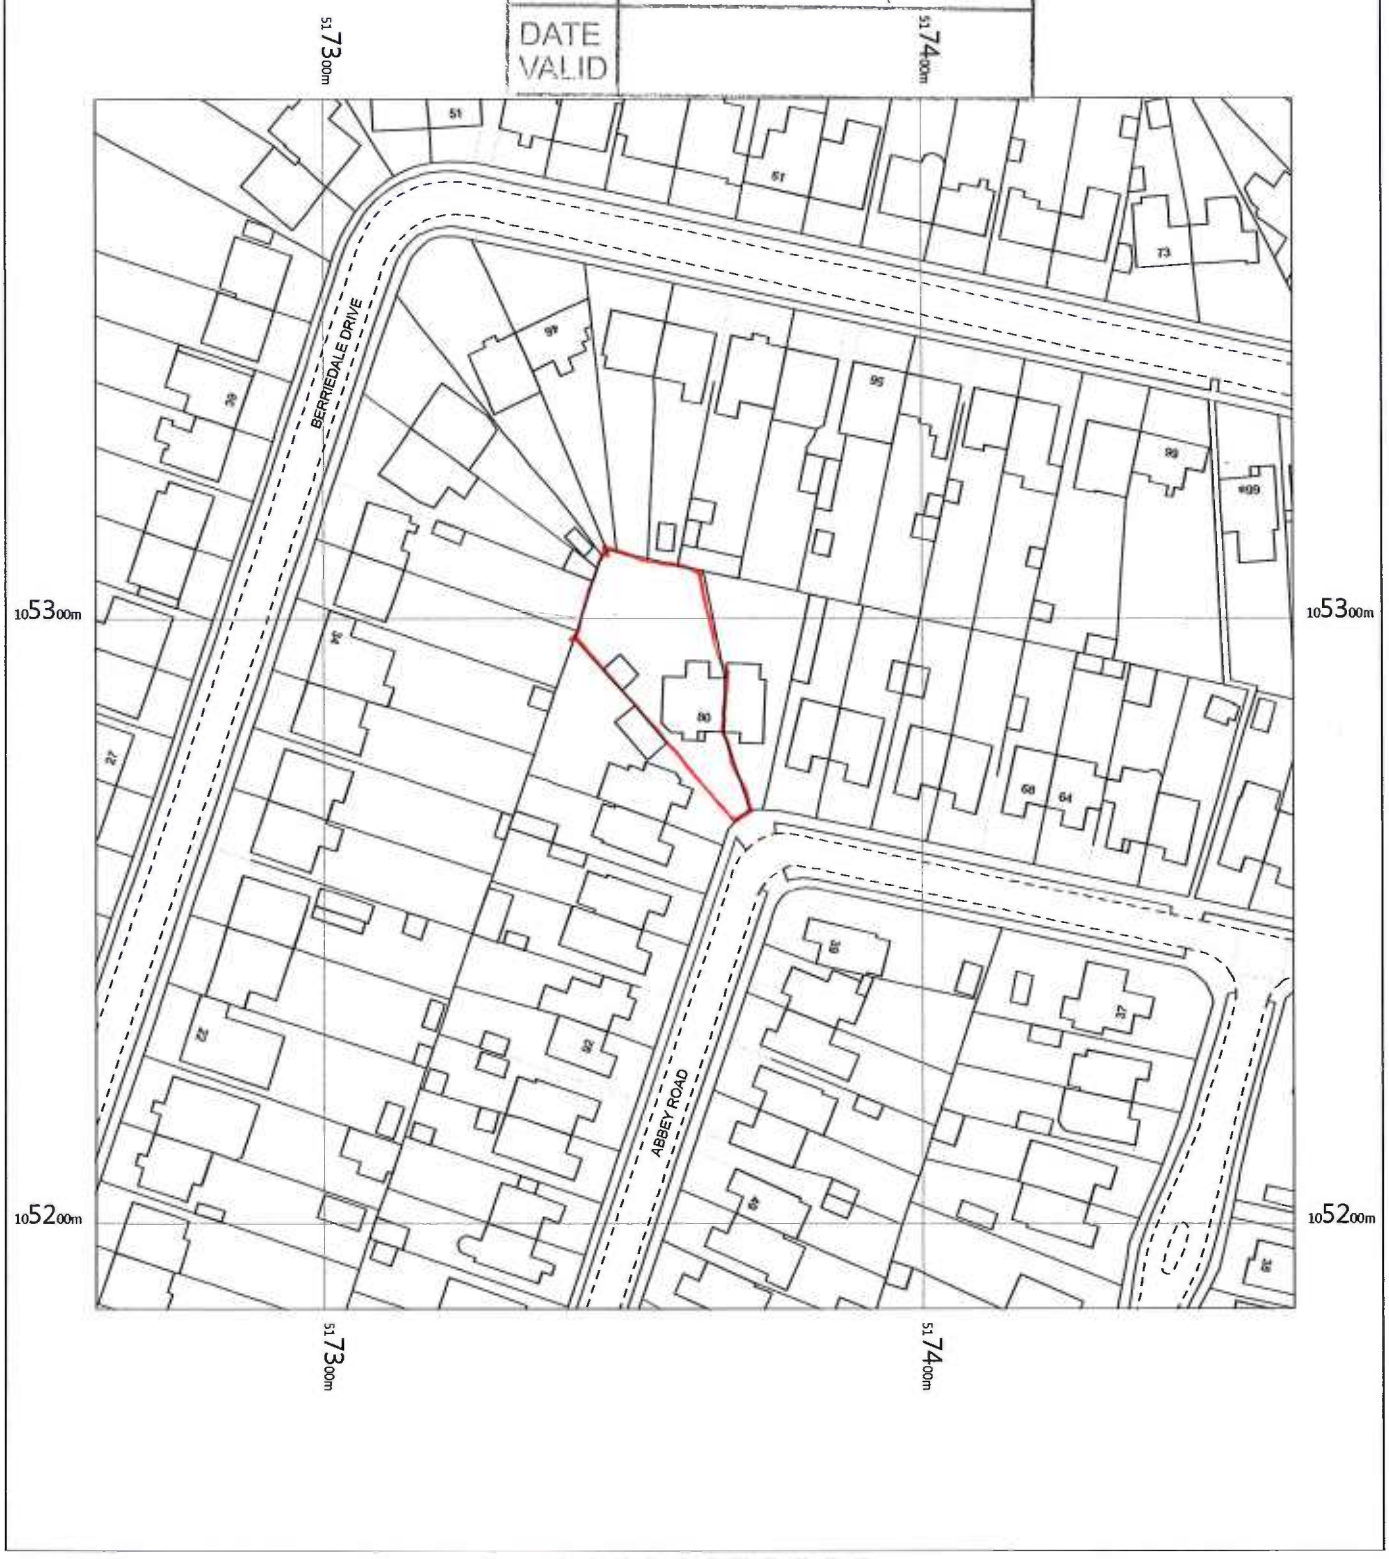

OS MasterMap 1250/2500/10000 scale
Monday, January 27, 2020, ID: BW1-00855510
www.blackwellmapping.co.uk

1:1250 scale print at A4, Centre: 517362 E, 105286 N

©Crown Copyright Ordnance Survey. Licence no. 100041041

N

BLACKWELL'S
MAPPING SERVICES
PERSONAL & PROFESSIONAL MAPPING
www.blackwellmapping.co.uk
TEL: 0800 151 2612
maps@blackwell.co.uk

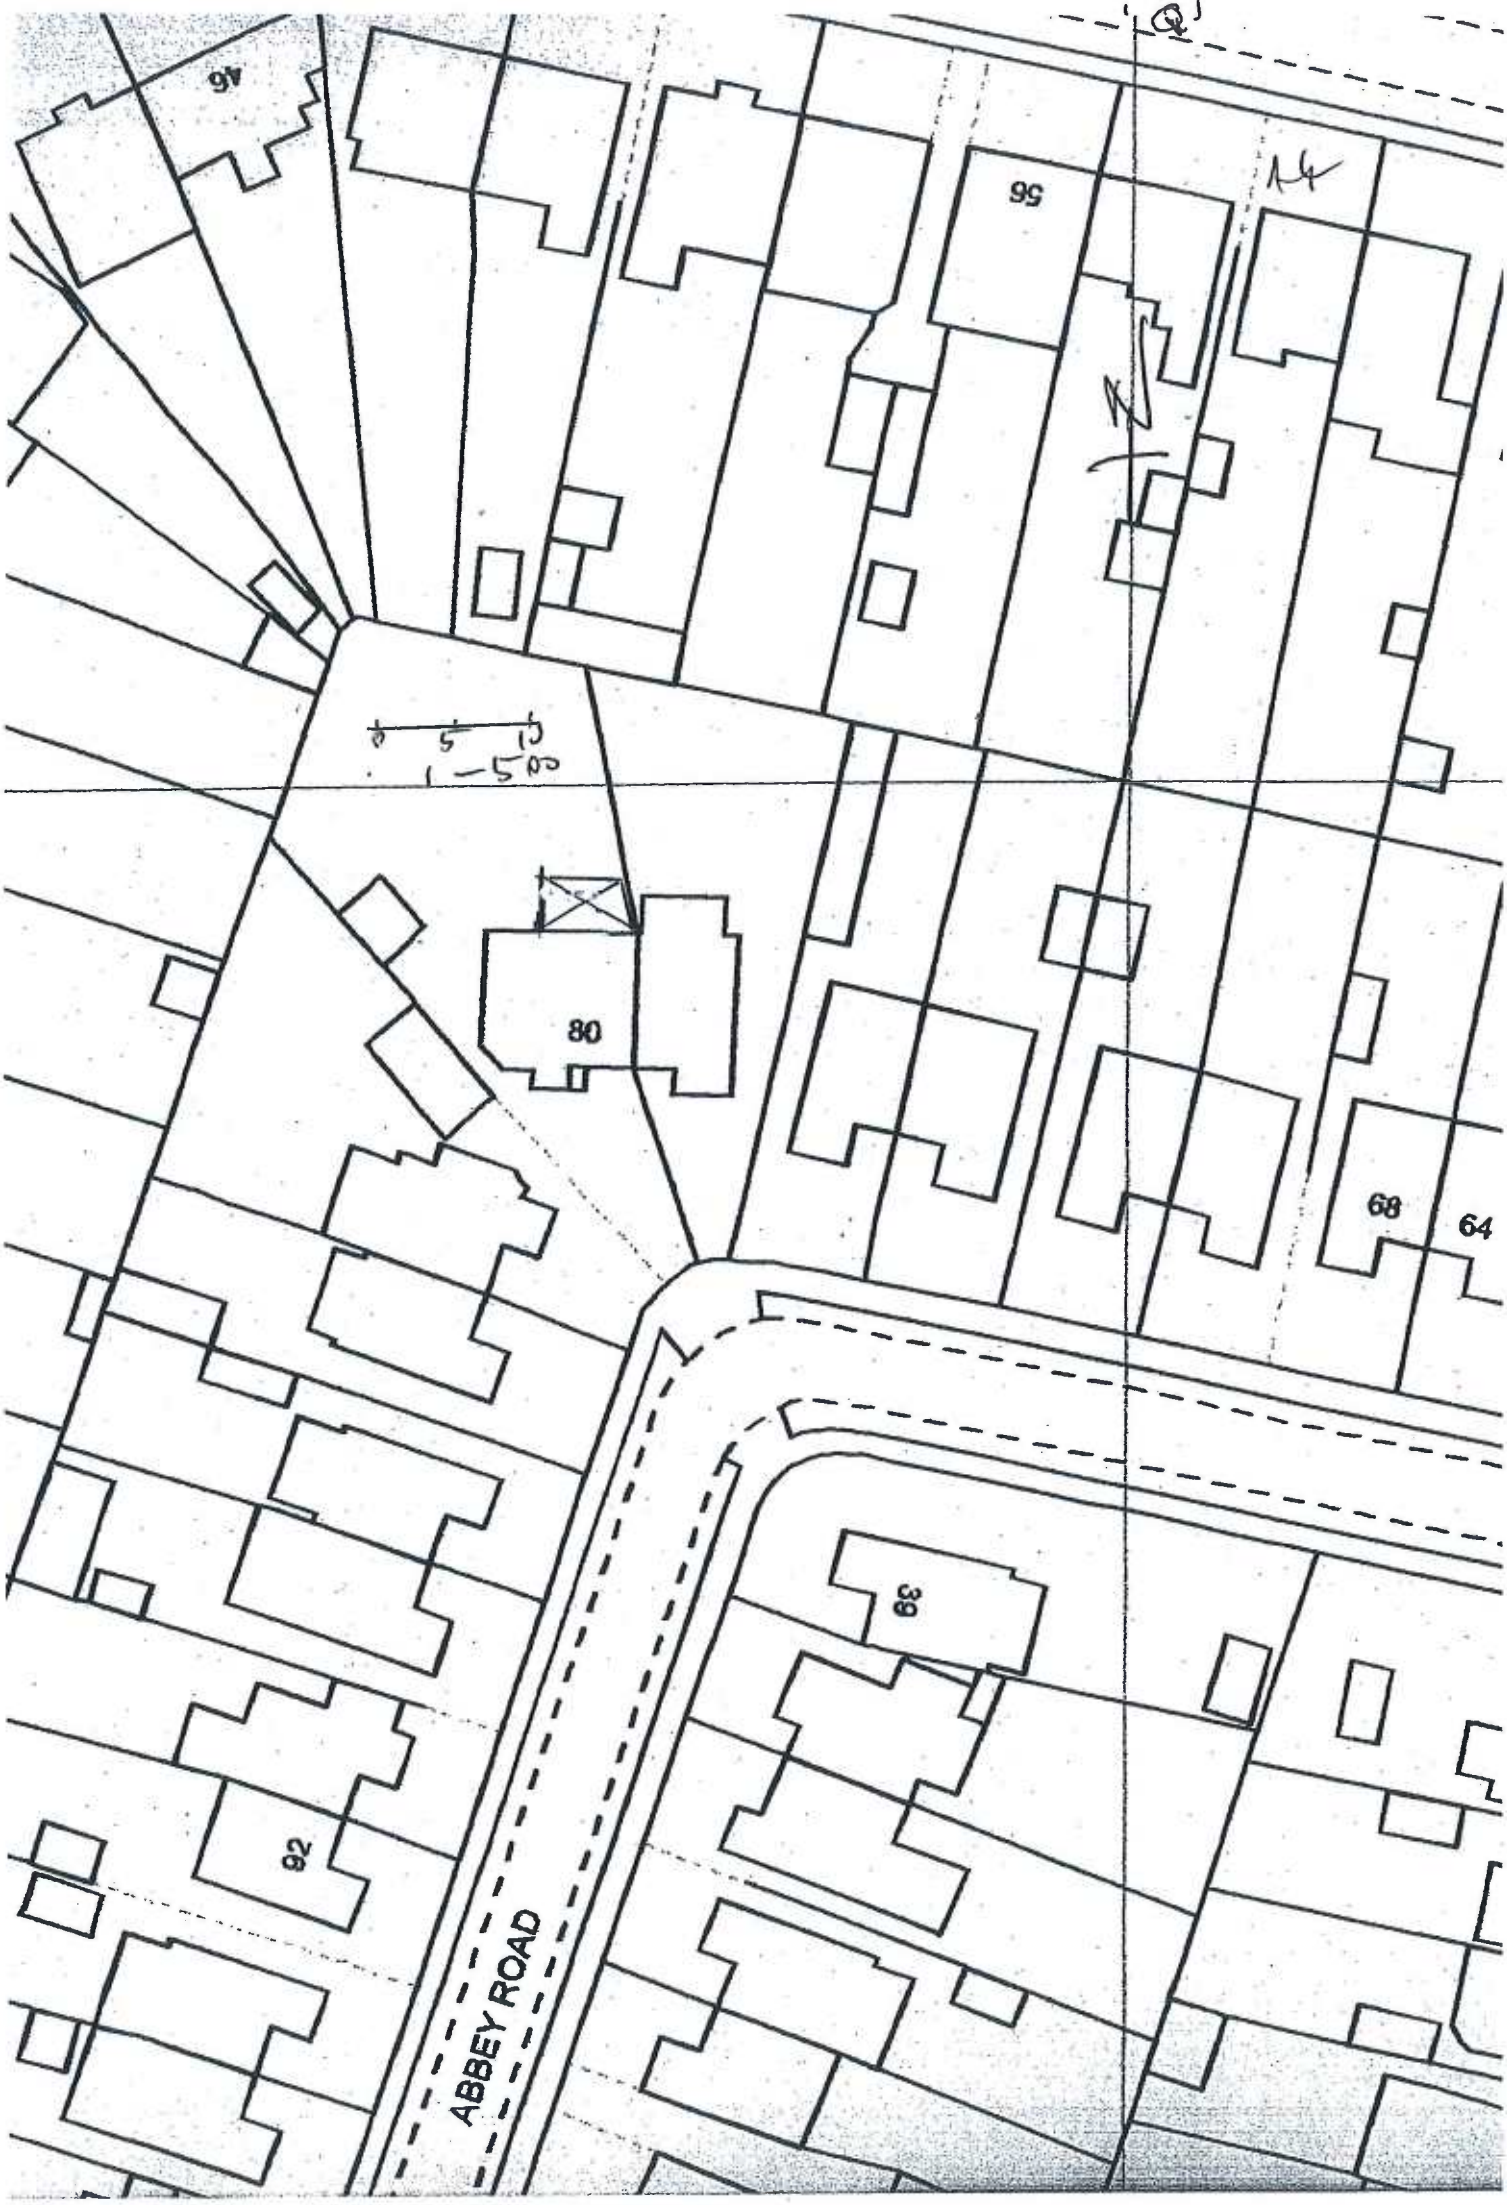
46
56
14
0 5 10
1-500
80
68
64
39
92
ABBEY ROAD