Existing Roof Construction

Roof slopes finished with natural slate.
Pitched valleys weathered with sheet lead.
Ridges and hips finished in a mix of clay tile and sand and cement.

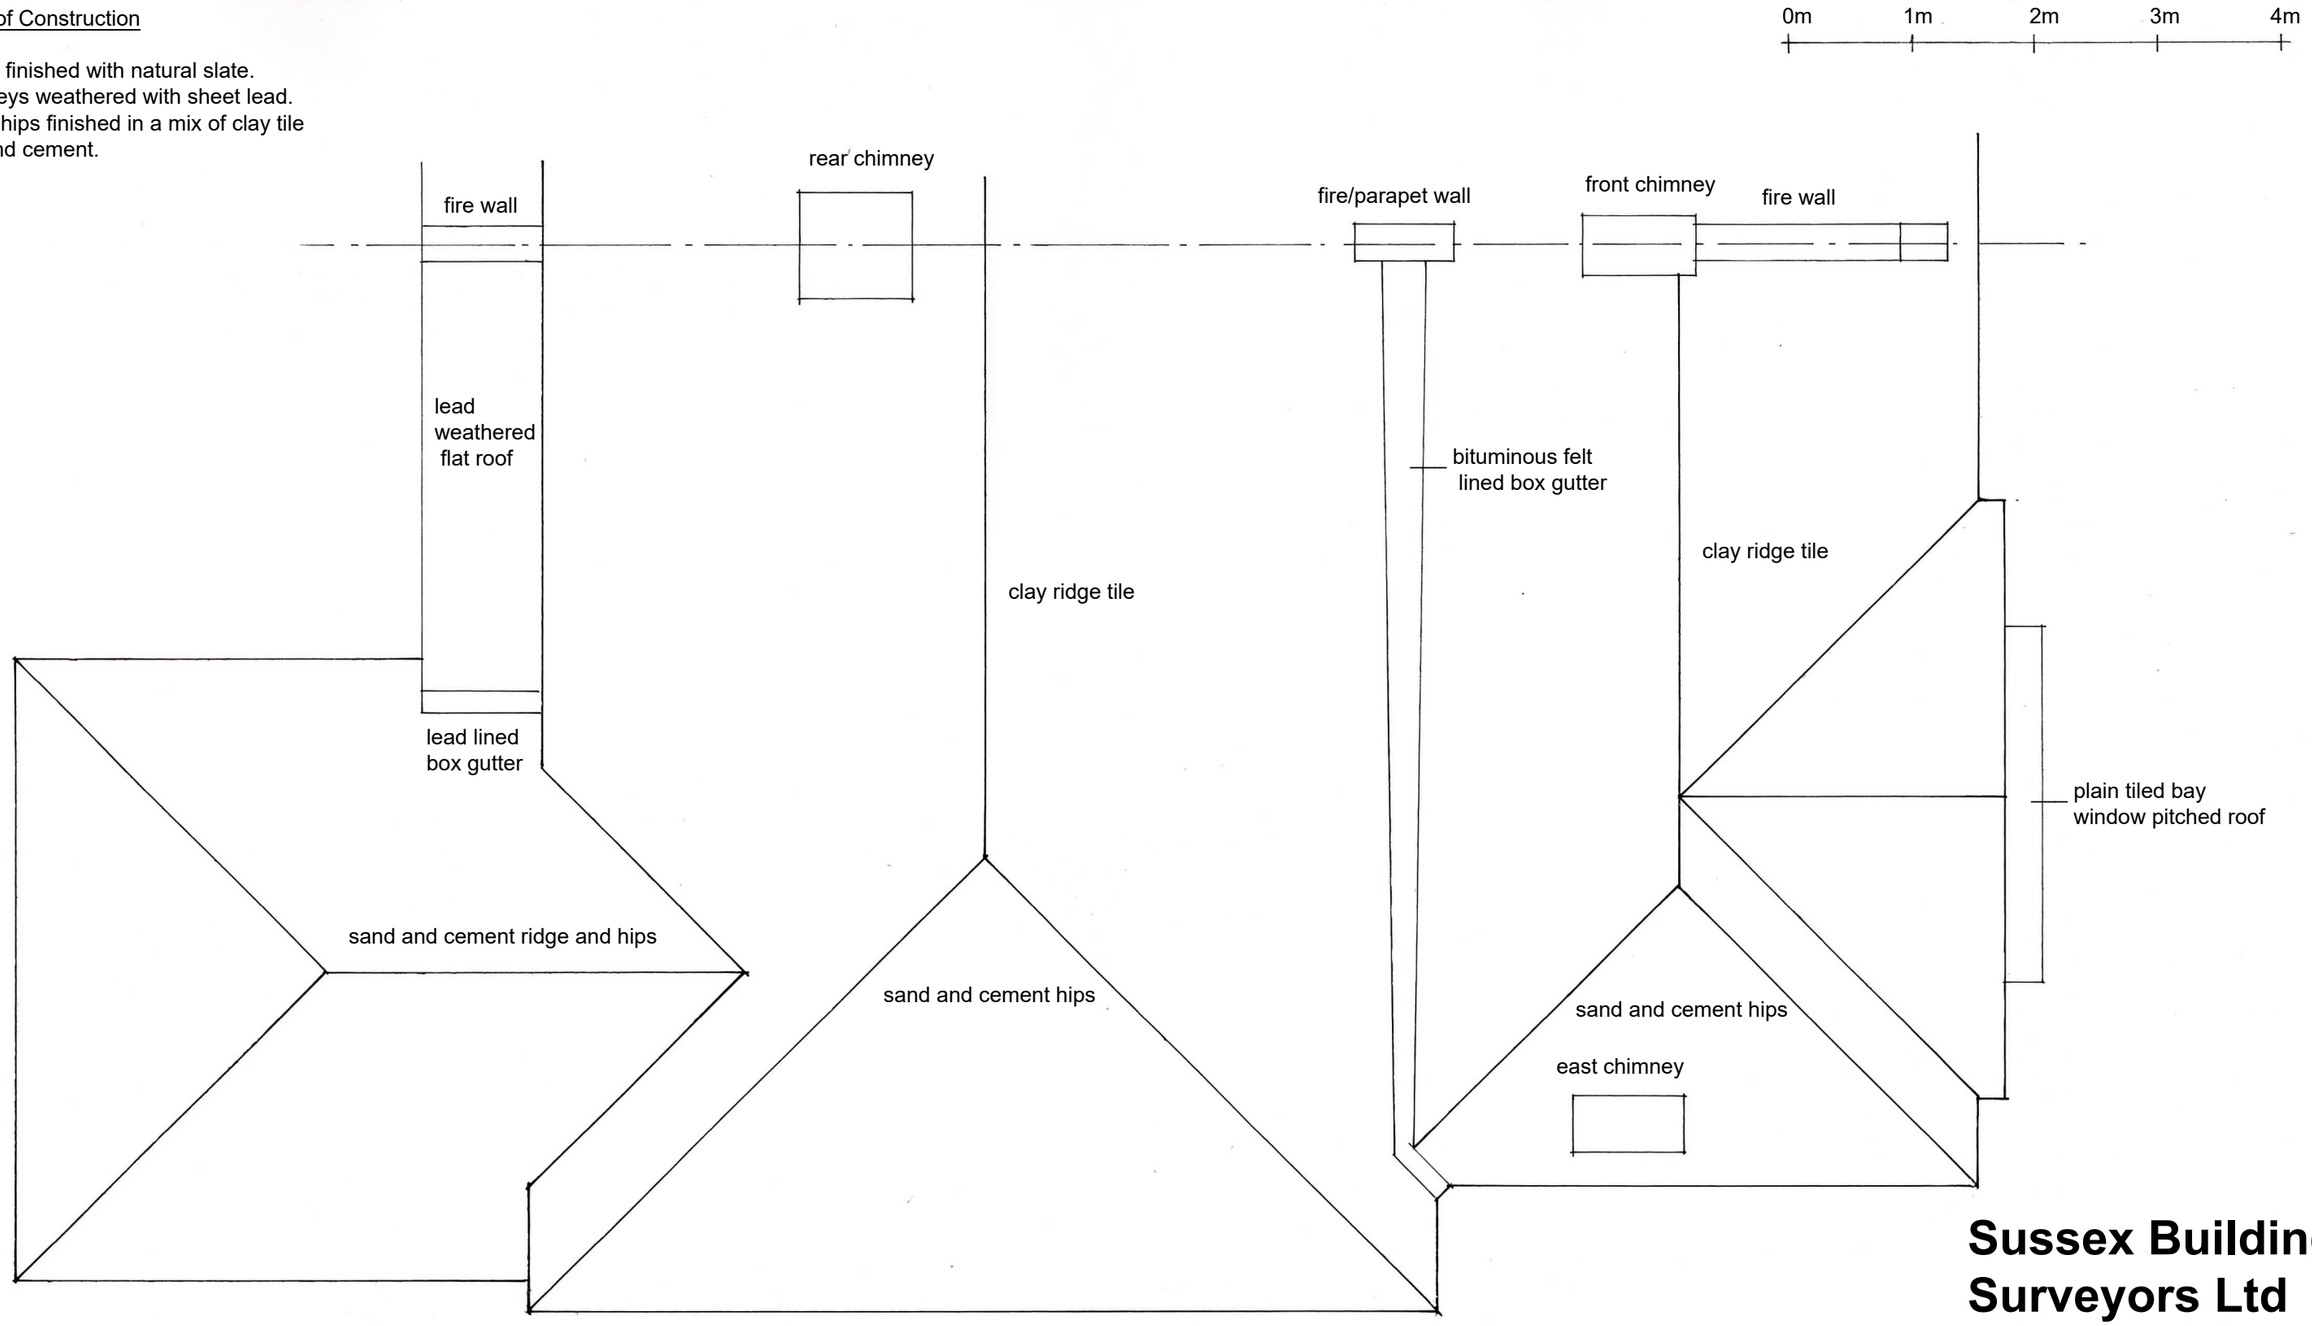

Existing Roof Plan

Sussex Building Surveyors Ltd

01903 529583
adk@sussexbuildingsurveyors.com

65 Richmond Road,
Worthing.
BN11 4AQ

Roof Replacement
Existing Main Roof Plan

Scale: 1:50
Paper: A3
Date: May 2023
Drg No.: SBS/865/01A

Do not scale except for planning purposes.
All dimensions to be checked on site.