

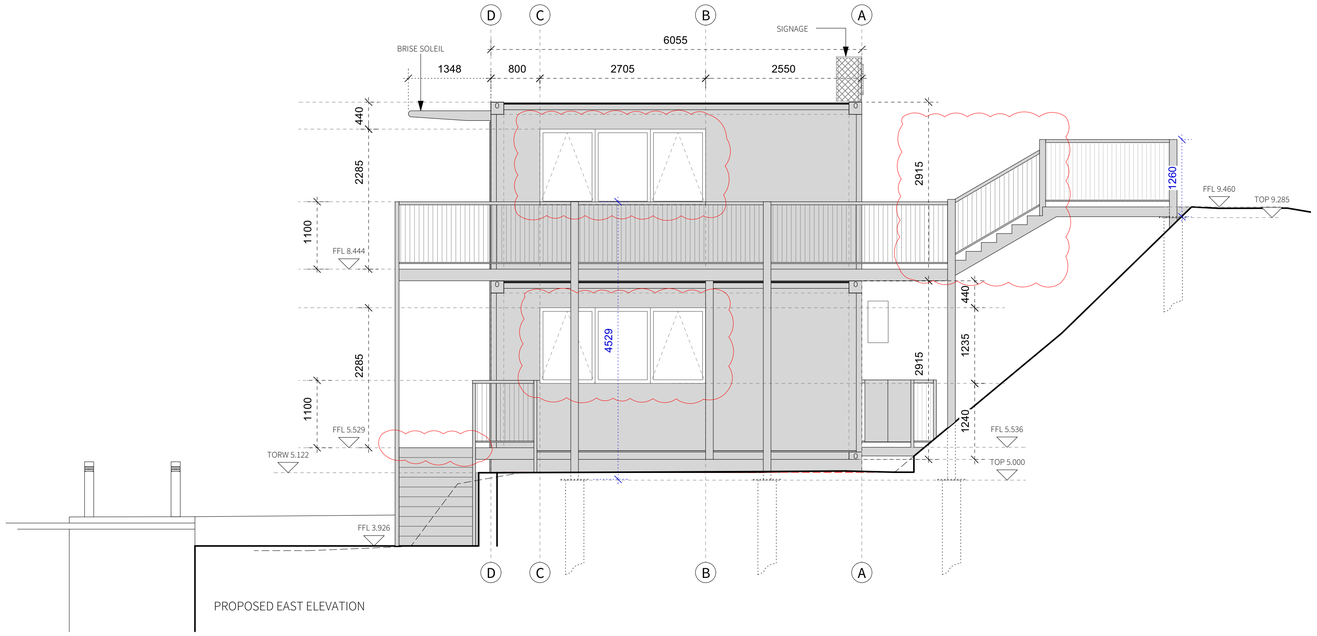


PROPOSED EAST ELEVATION

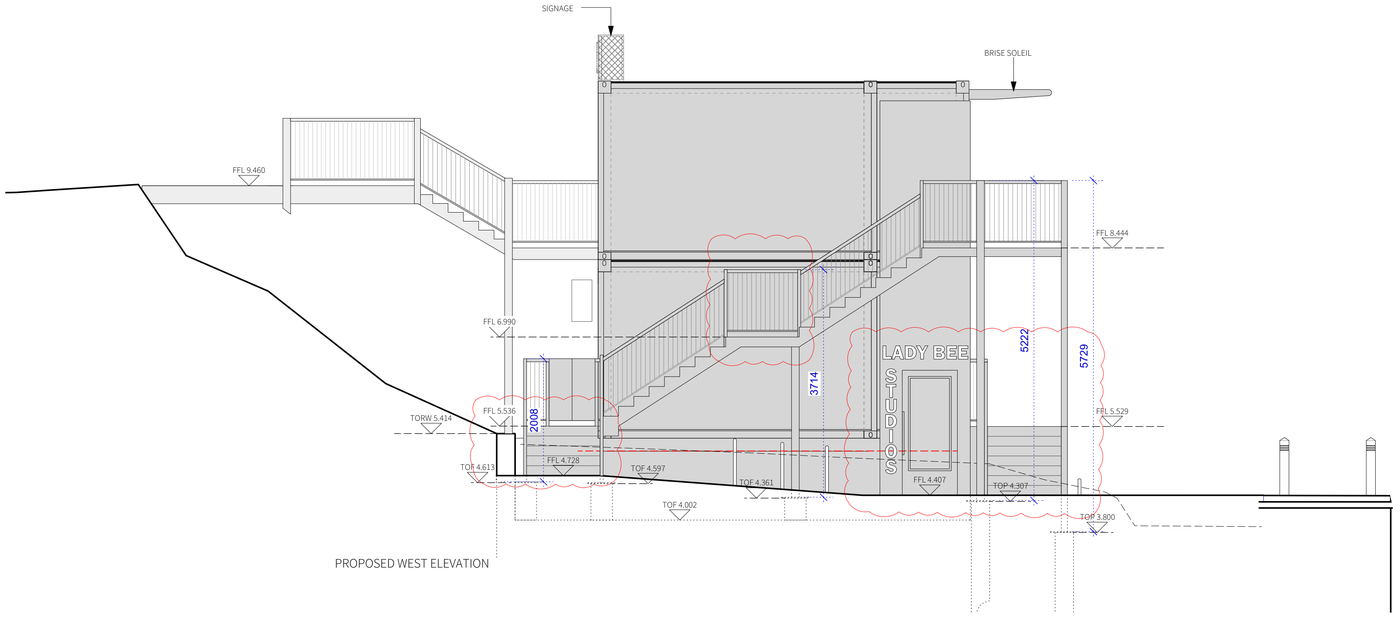

PROPOSED WEST ELEVATION

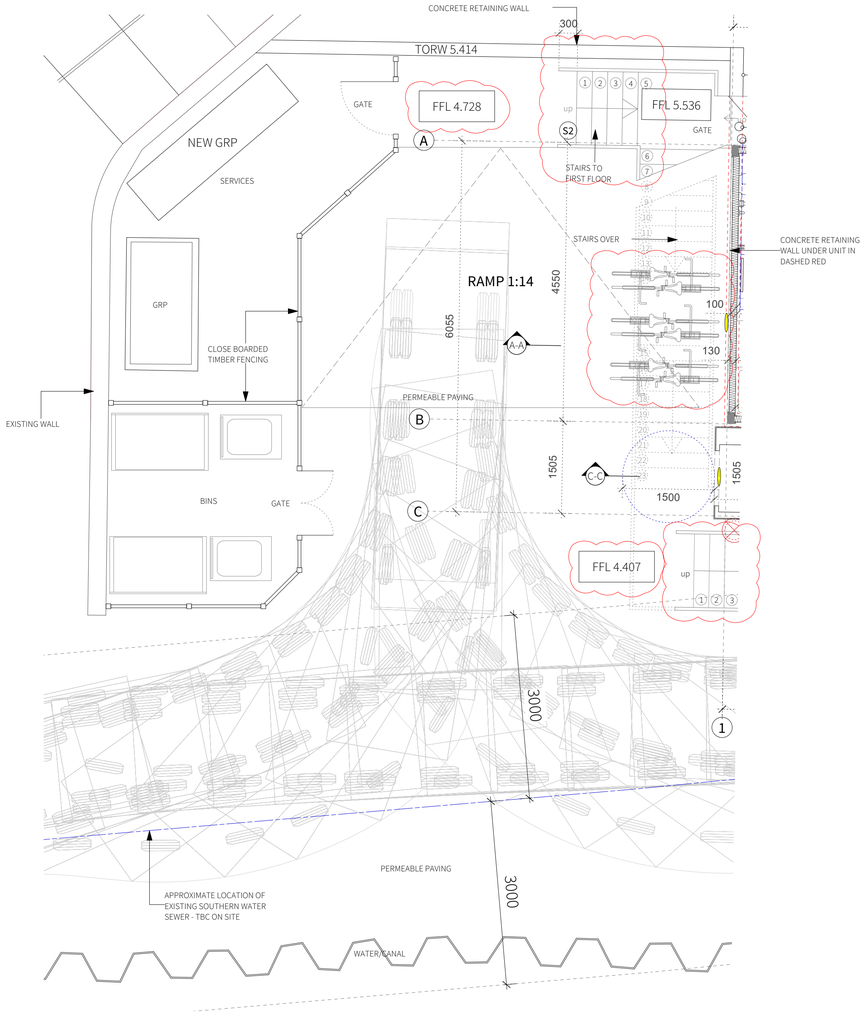

PROPOSED PLAN - BIN STORE, SERVICES AND TURNING-HEAD

4 Gloucester Passage, Brighton BN1 4AS
e: studio@sticklandwright.co.uk
t: 01273 964051
Company registered in England No. 11222477

Disclaimer:
This drawing is the copyright of Stickland Wright Ltd. and may not be reproduced or used except by written permission. Figured dimensions to have precedence over scaling. Check all site dimensions prior to fabrication. Refer any discrepancies found to Stickland Wright.

Revisions:

			Checked
N	11/10/2022	Indicative stair leg dimensions added TBC on site before manufacture	
O	12/10/2022	East side window relocated to previous position	
P	25/10/2022	Staircase pads indicated	
Q	27/10/2022	Top of foundation levels to stair pads added	
R	01/11/2022	Revision clouds added as req.	

SCALE BAR 1:50 @ A1
1:50 | 1m | 2 | 3

N

Dwg No.	**21089-C-103-R**
Drawing Title	Proposed E & W & Turning Head Plan
Address	Lady Bee Studios, Albion St, Brighton, BN42 4AT
Client	OSM
Scale	1:50 @A1
Stage	BR
Drawn by	sb
Checked by	-

STICKLAND WRIGHT
architecture + interiors
www.sticklandwright.co.uk