notes

Where applicable this drawing to be read in conjunction with Structural engineers and specialist sub contractors' details, specification and drawings

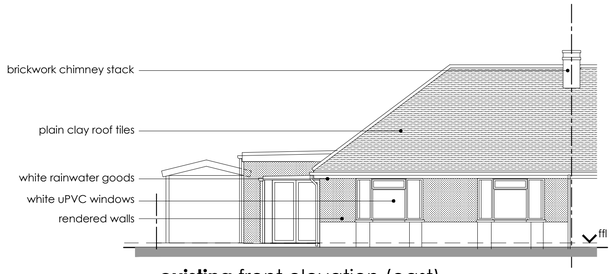

existing front elevation (east)

scale 1:100 0 1 2 5

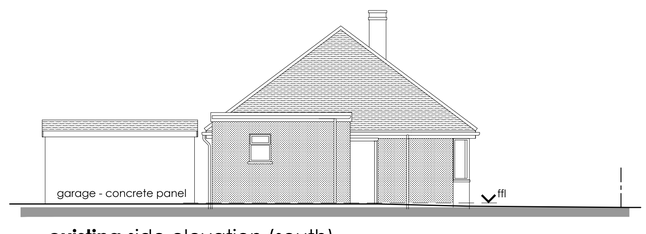

existing side elevation (south)

scale 1:100 0 1 2 5

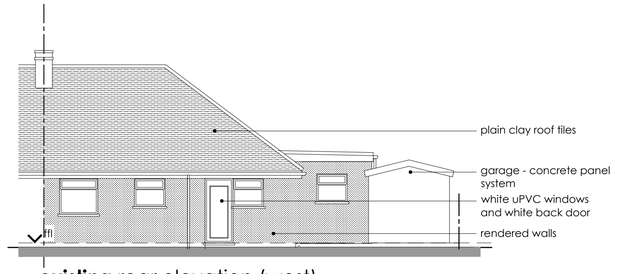

existing rear elevation (west)

scale 1:100 0 1 2 5

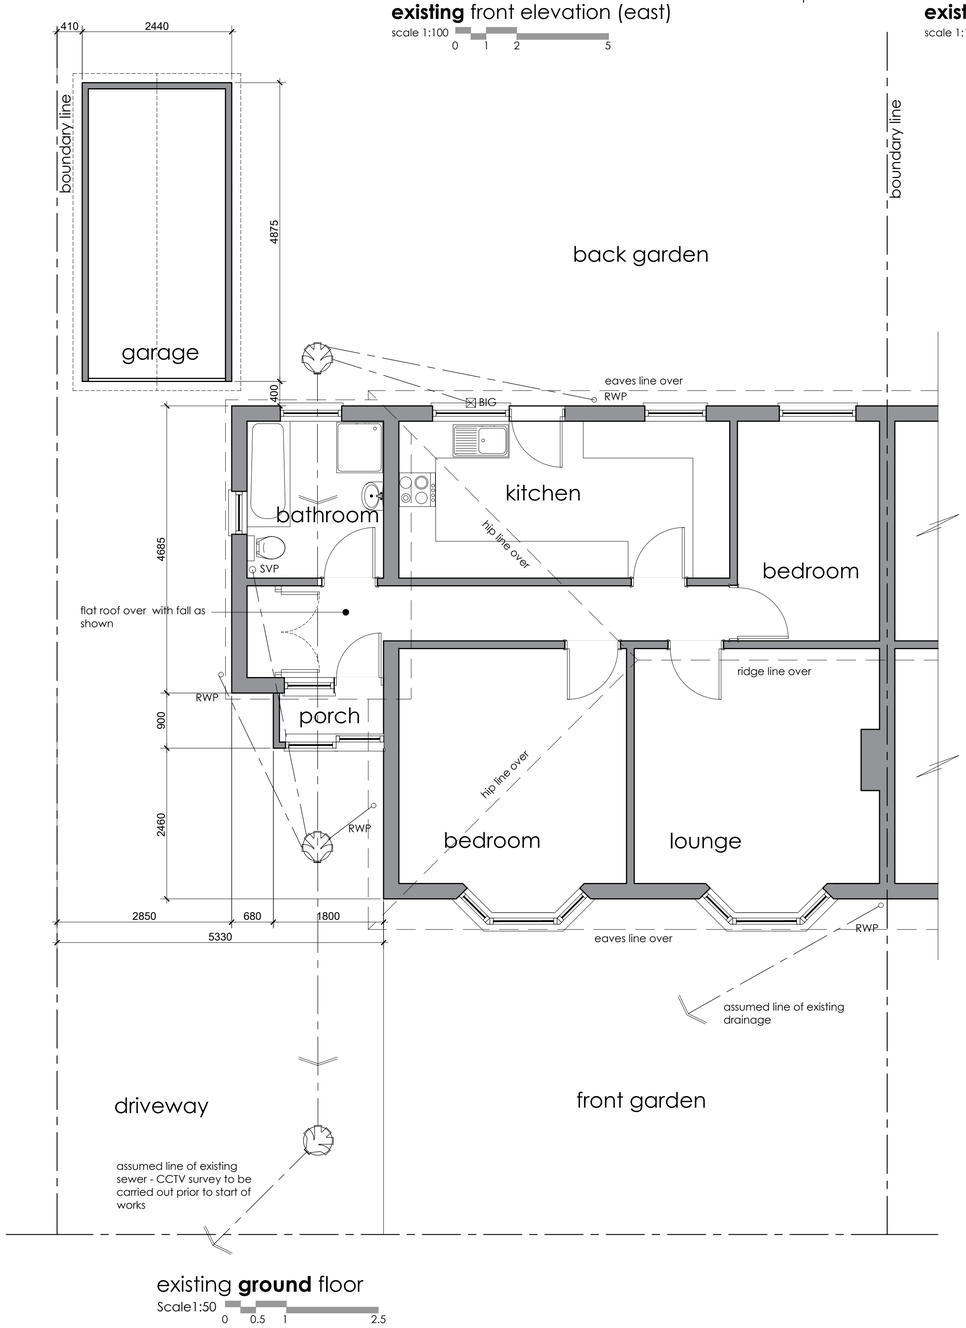

existing **ground** floor

Scale1:50 0 0.5 1 2.5

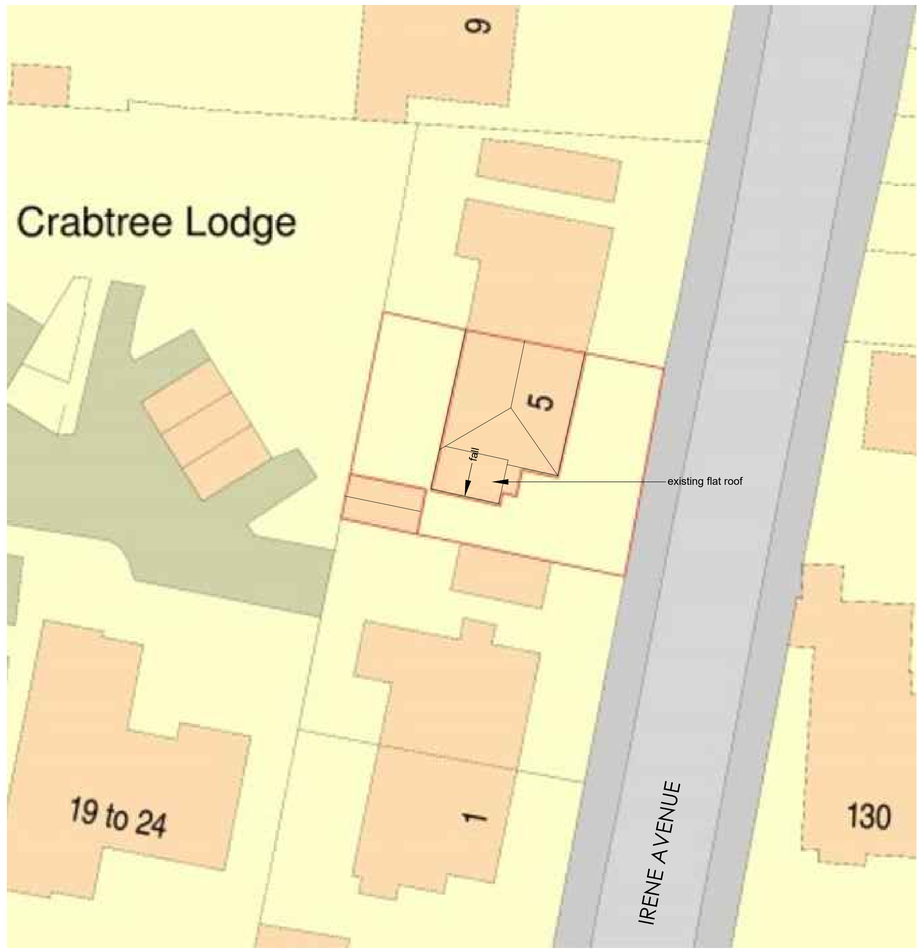

existing **block** plan

Scale 1:200 0 2 5 10

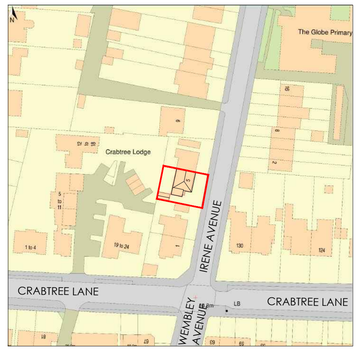

existing **location** plan

Scale 1:1250 0 10 25 50

revisions	drawn
-	-

planning issue

project

Proposed relocation of garage and porch door to 5 Irene Avenue, Lancing West Sussex, BN15 9NZ

title

Existing ground floor plan, elevations and site plan

scale	date
as noted at A1	February 2021

job number	drawing number	revision
21/001	100	-