ADUR & WORTHING
PLANNING SERVICES

PLAN AWDM/1074/15	DATE VALID 15 JUL 2015

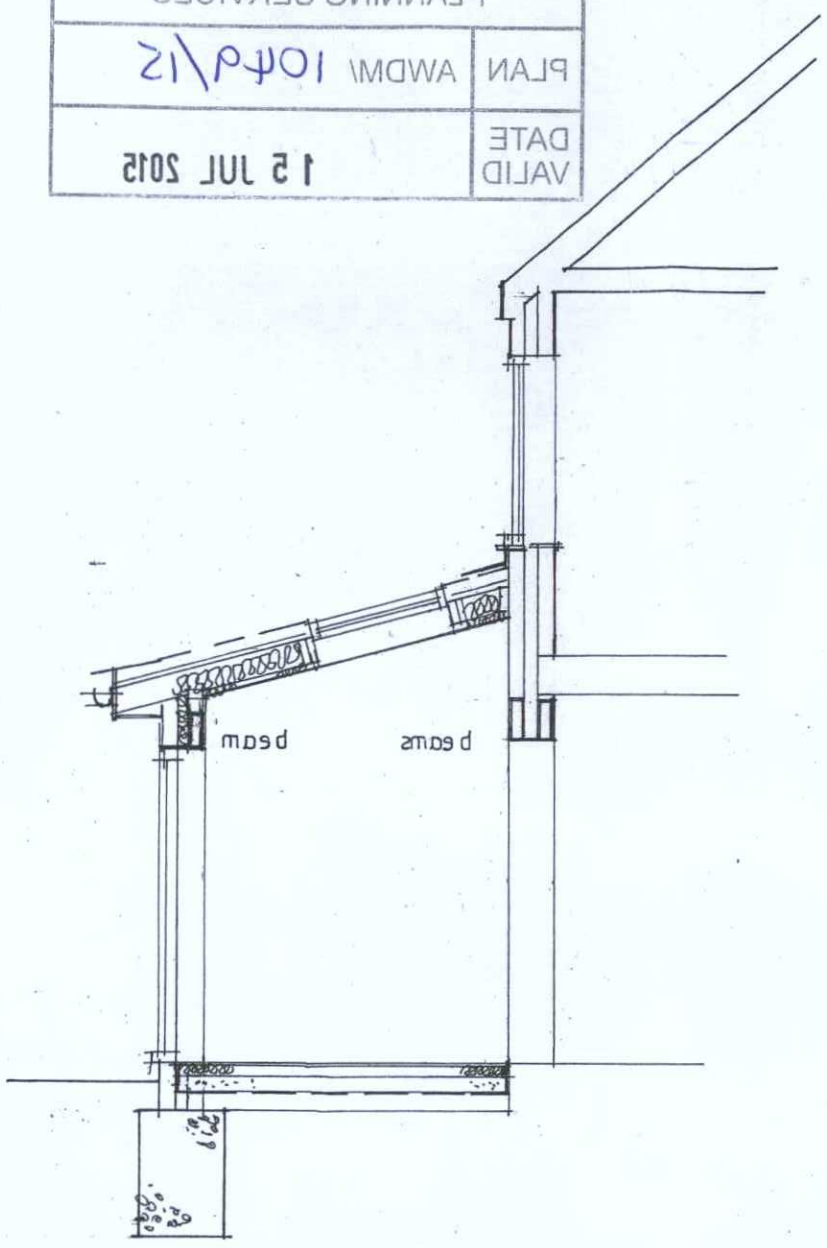

Section A-A

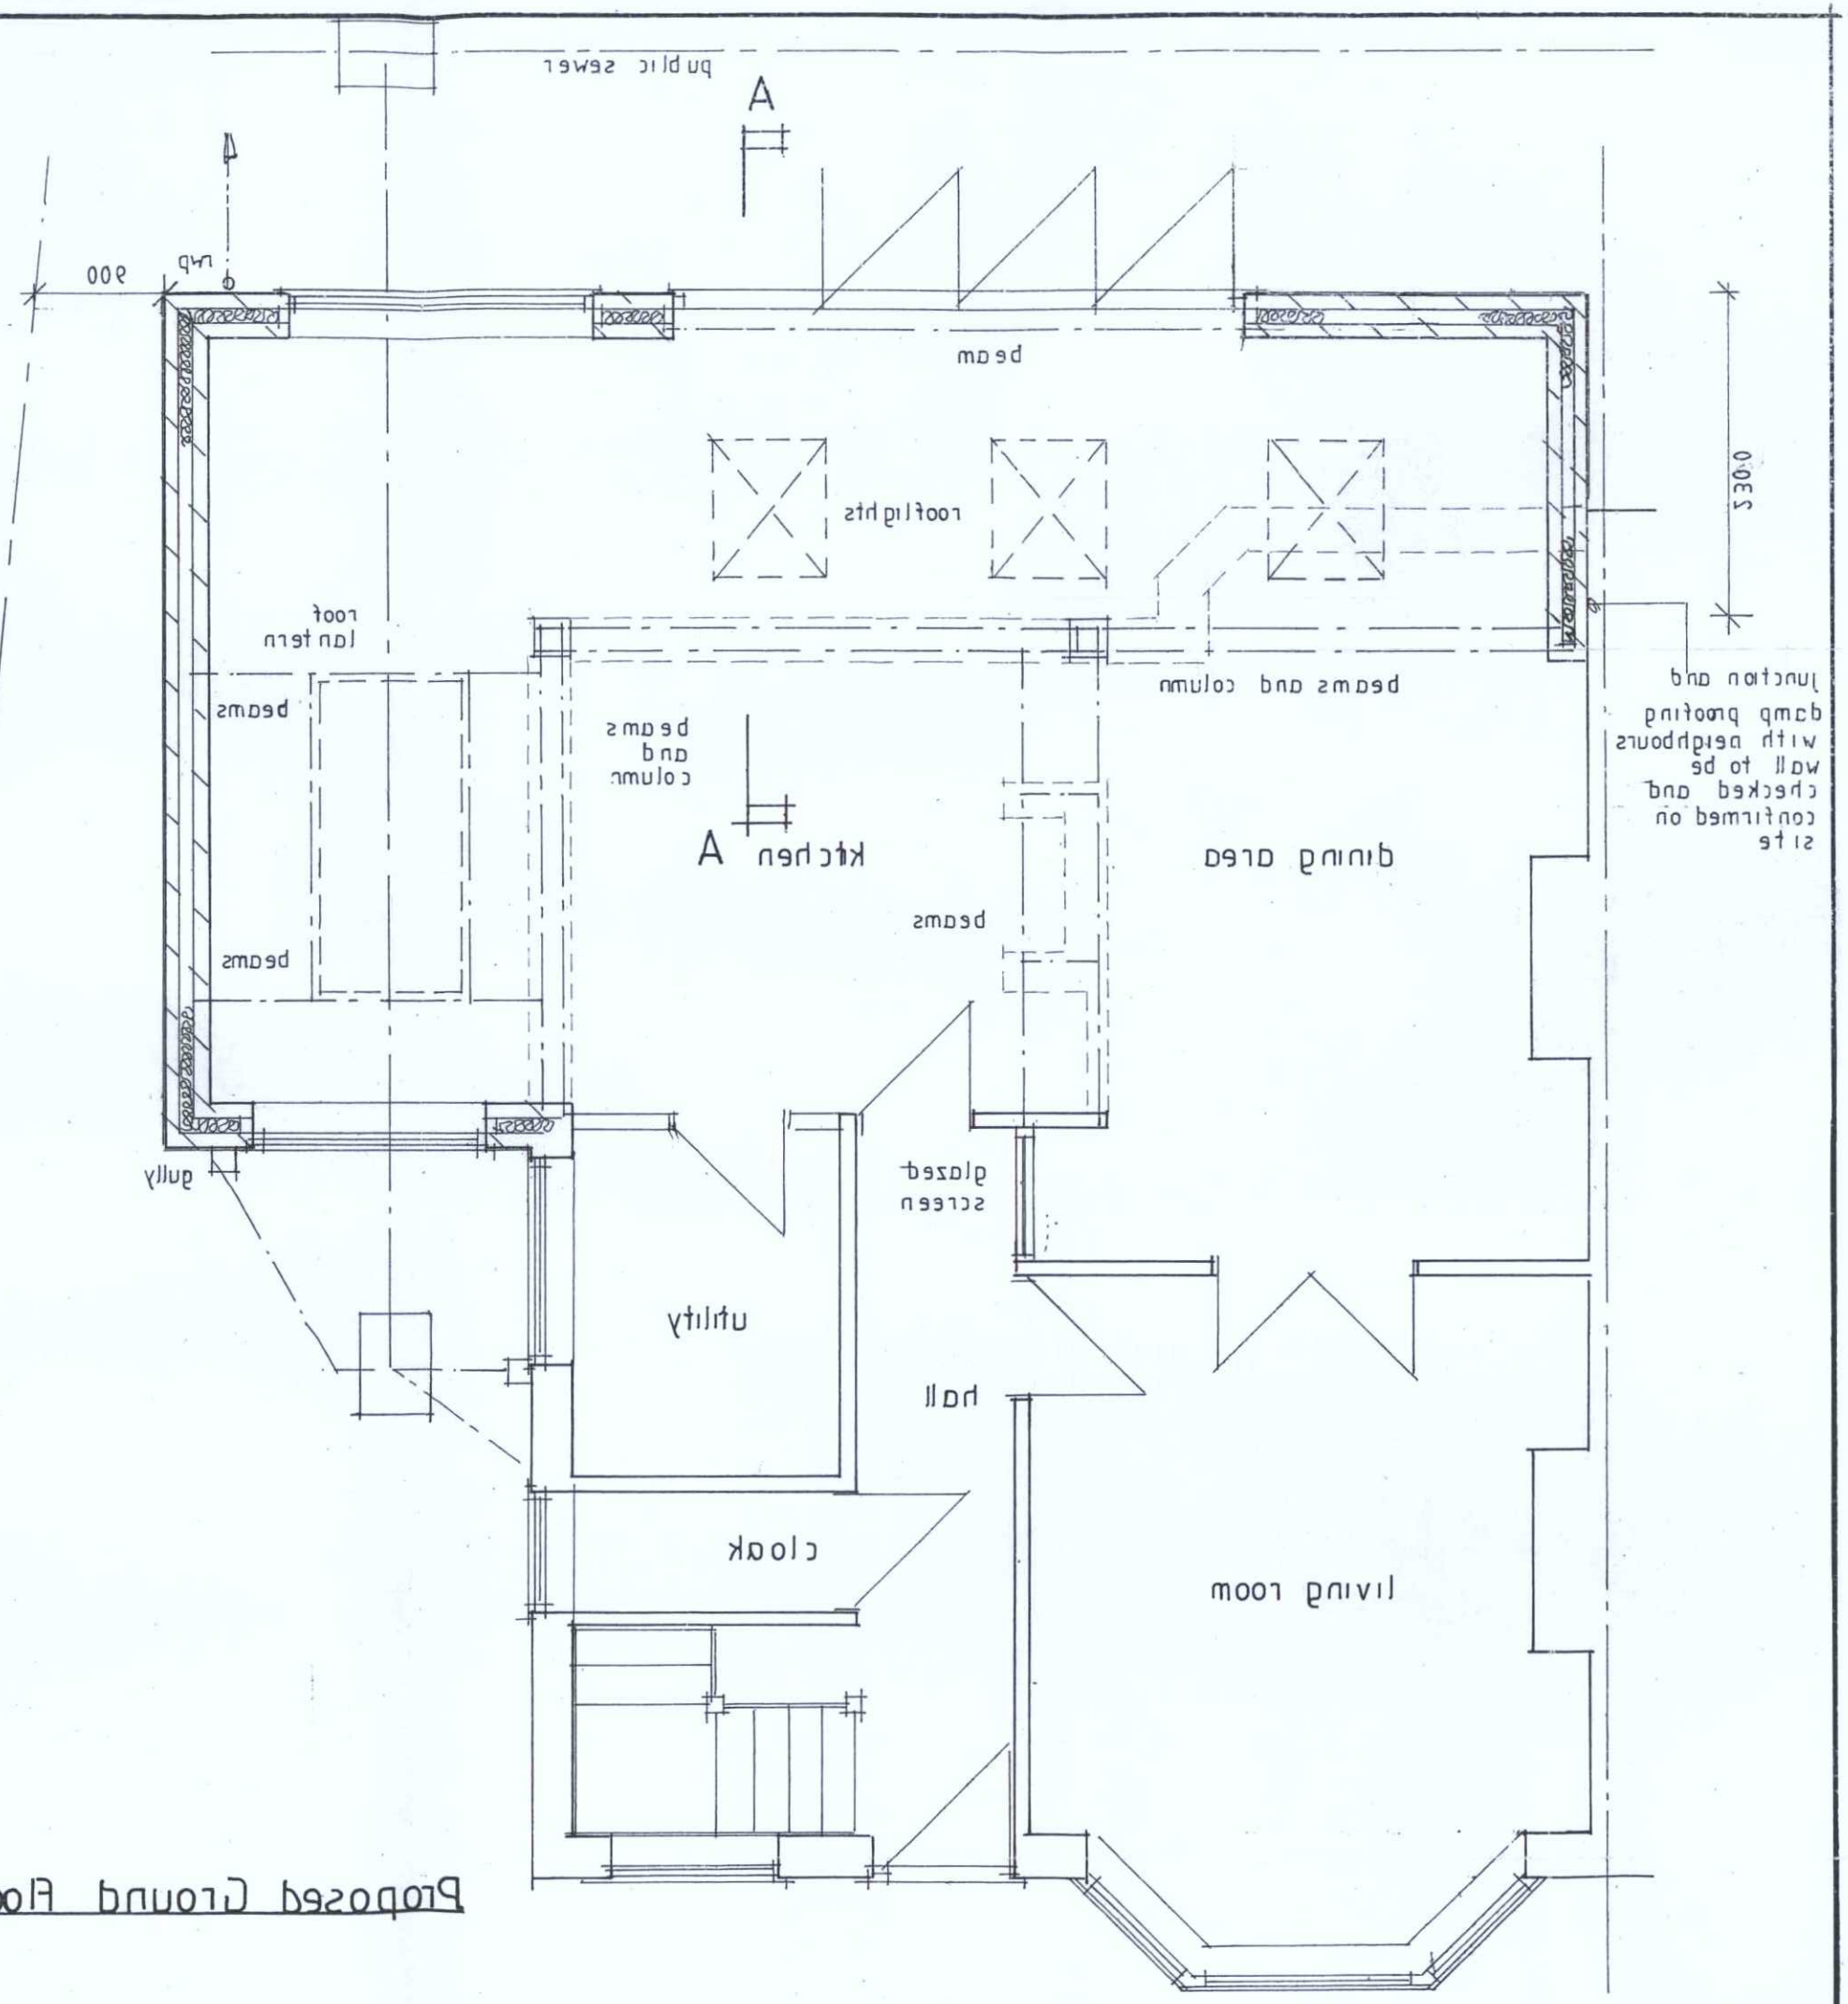

Proposed Ground floor Plan

Sussex Building Surveyors Ltd

11 The Drive,
Shoreham-by-Sea,
West Sussex.
BN43 5GA

Proposed Extension.
Proposed Ground Floor Plan & Section A-A.

Scale: 1:50 Paper: A3
Date: June 2015
Drg No.: SBS/2131/03A
All dimensions to be checked on site.
Do not scale except for planning purposes.