Existing Ground Floor Plan

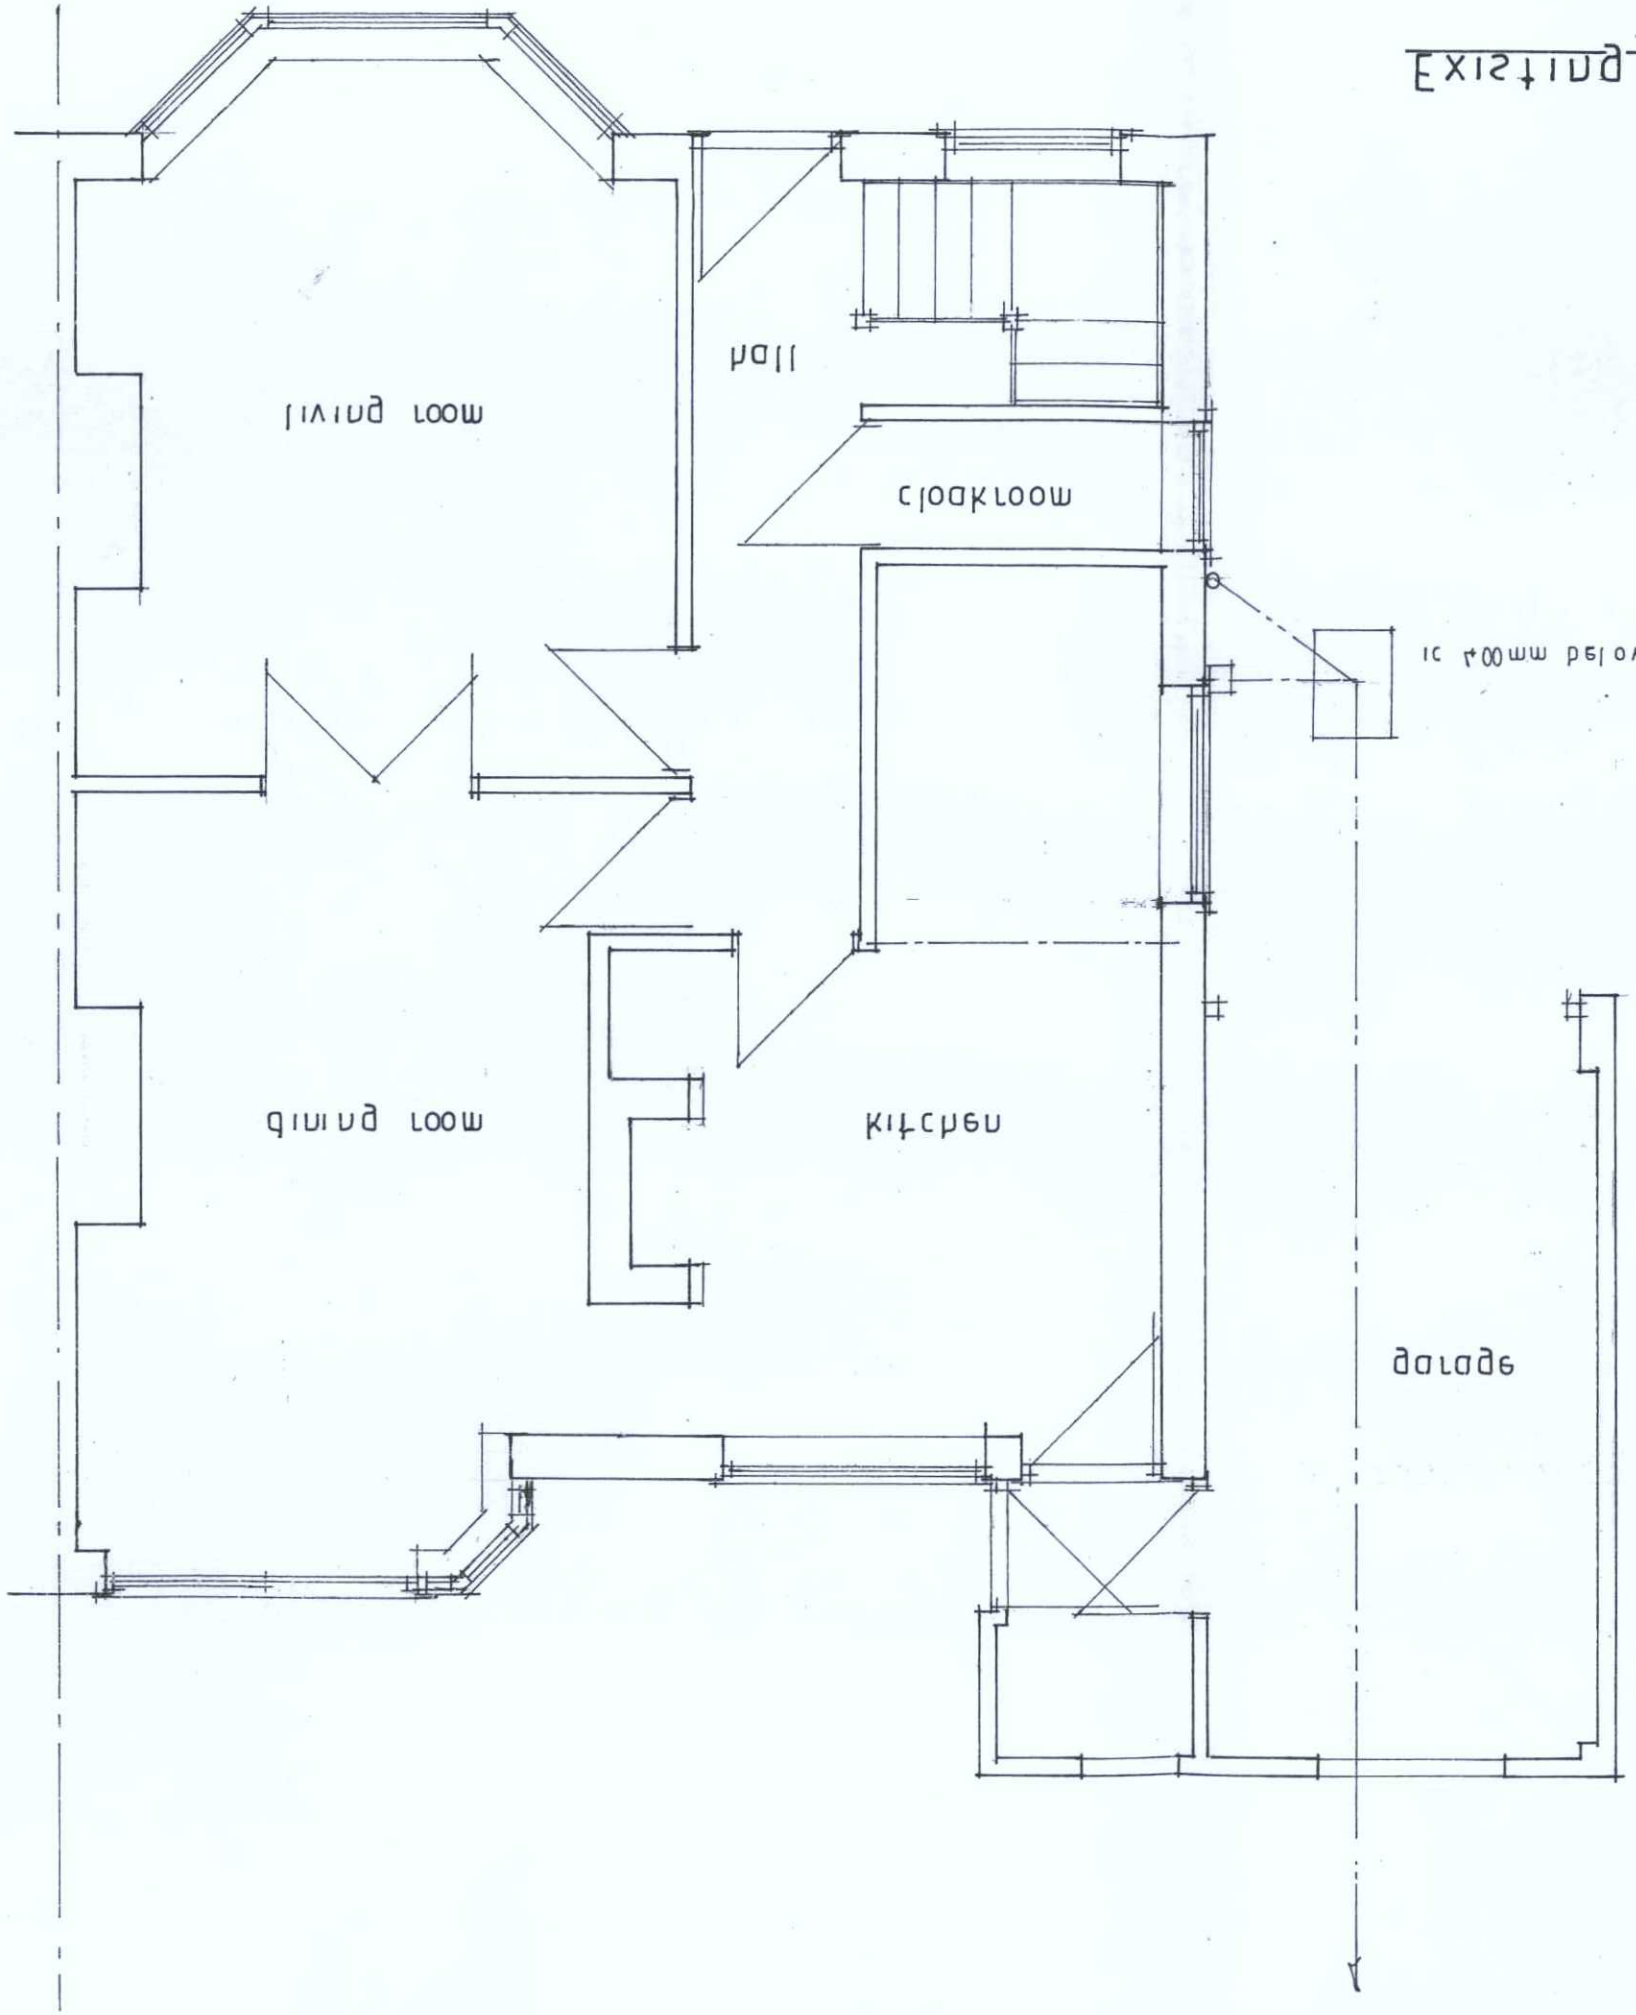

Do not scale except for planning purposes. All dimensions to be checked on site.	
Dwg no: SBS\13\01	
Date: June 2013	
Scale: 1:20	Paper: A3
Existing Ground Floor Plan.	
Proposed Extension.	
BN43 6GA West Sussex. Shoreham-by-Sea. 11 The Drive.	
Surveyor Ltd **Sussex Building**	

PLANNING SERVICES ADUR & WORTHING	
PLAN	AWDM/0404/13
VALID DATE	12 JUL 2013