

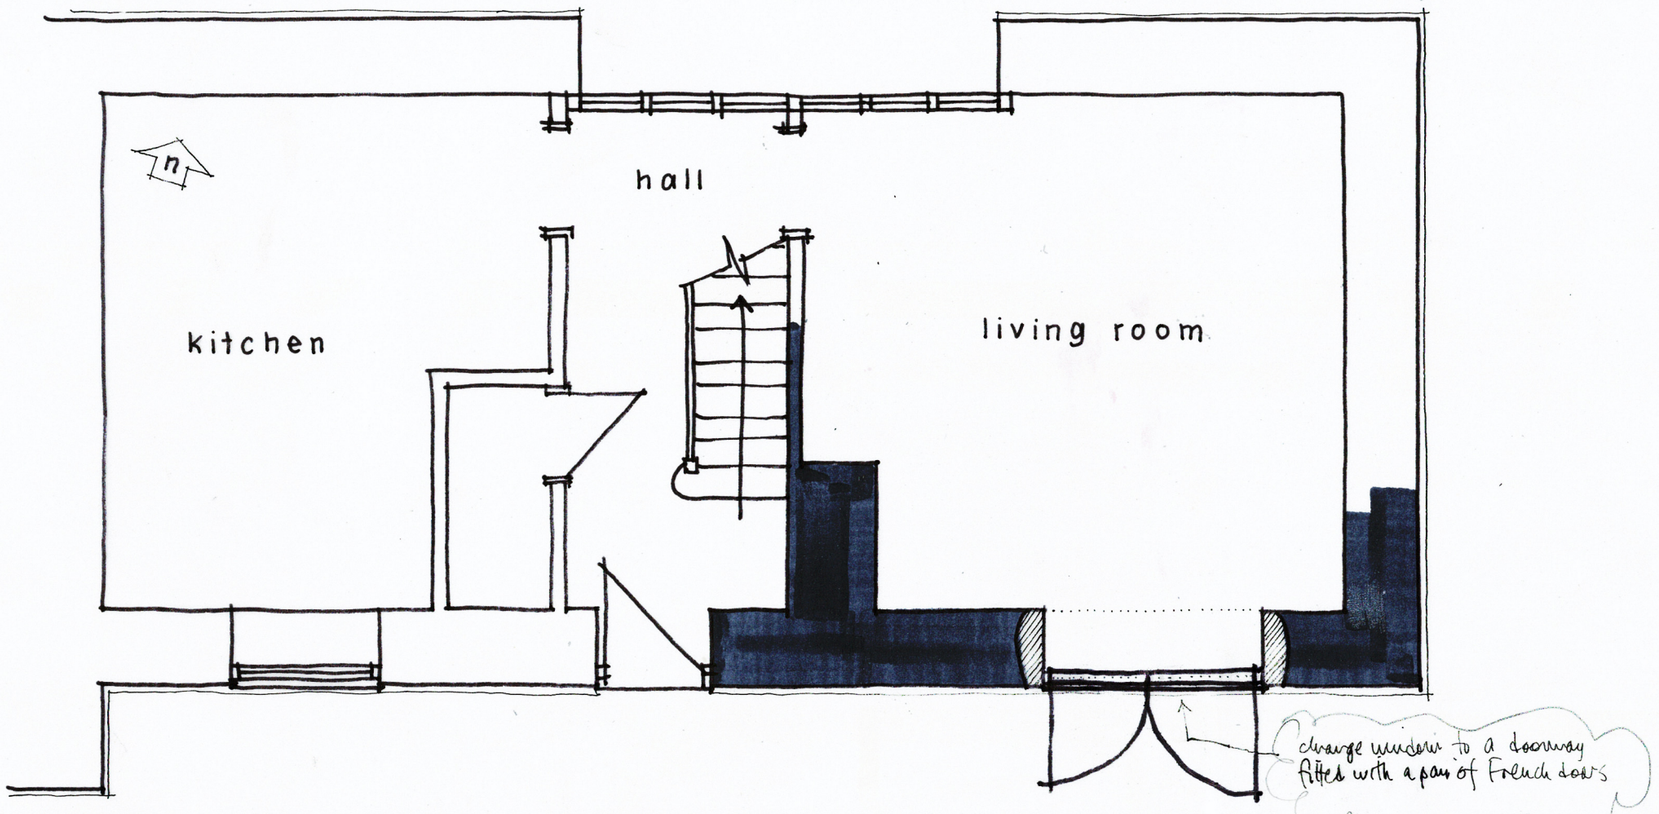


GROUND FLOOR PLAN 1:50 @ A3

0 1 2 3 4 5m
metres

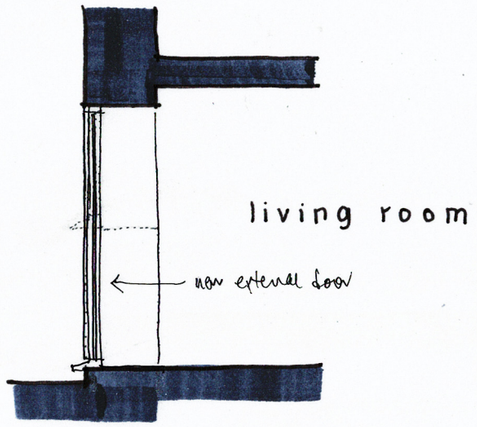

SECTION A-A 1:50

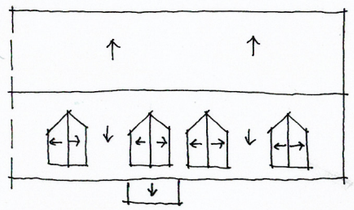

ROOF PLAN 1:200



FRONT (s) ELEVATION 1:100 @ A3

0 1 2 3 4 5m
metres

Wayne Gander MCIAT
Architectural Technologist
98 Durrington Lane, Worthing
West Sussex BN13 2RQ
E : waynegander08@gmail.com

Revision A - sliding/patio doors changed to French doors 10/10/24

1 SELDENS MEWS, SELDENS WAY, WORTHING

Proposals 02 A

Aug 2024