©Crown Copyright and database right 2018
Ordnance Survey License: 100053143

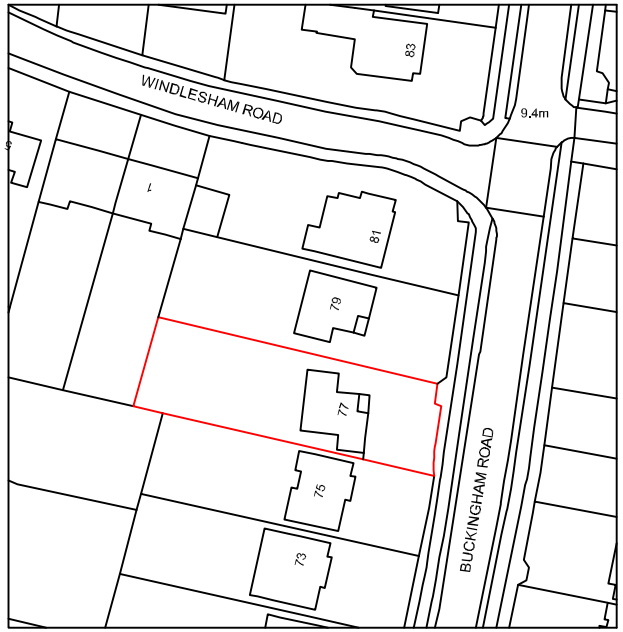



Your Home Plans Ltd
The Rafters, Aldwick Road,
Aldwick, West Sussex, PO21 3RN
0800 6127 664
june@yourhomeplans.co.uk

77 Buckingham Road
Worthing
West Sussex
BN43 5UD

Location Map

Project Number:	77BUC-18
Date:	24th October 2018
Drawn By:	Your Home Plans Ltd
Checked By:	JEG

Drawing No: L101

Scale: 1:1250 A4