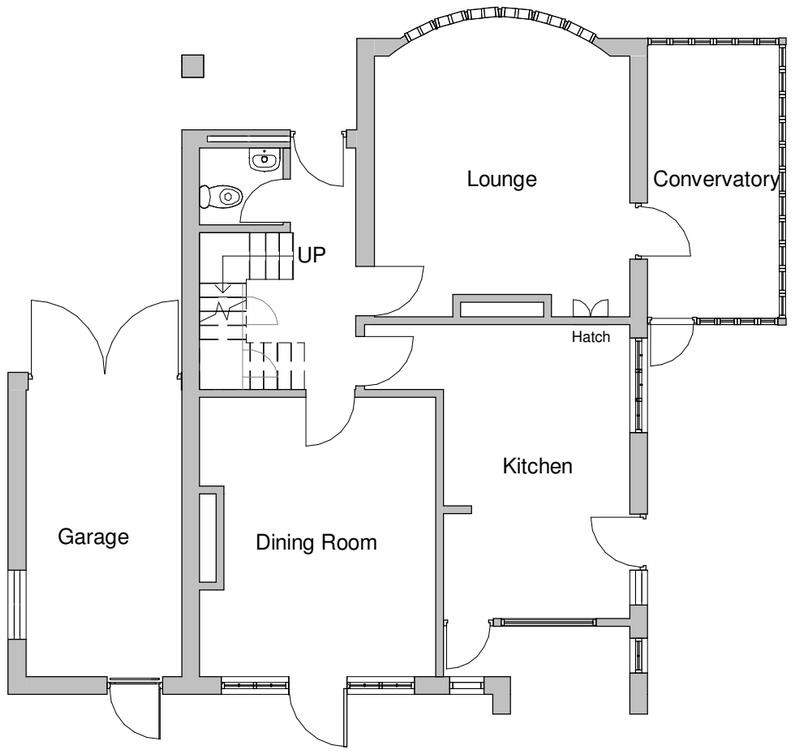

Existing Ground Floor

1 : 100

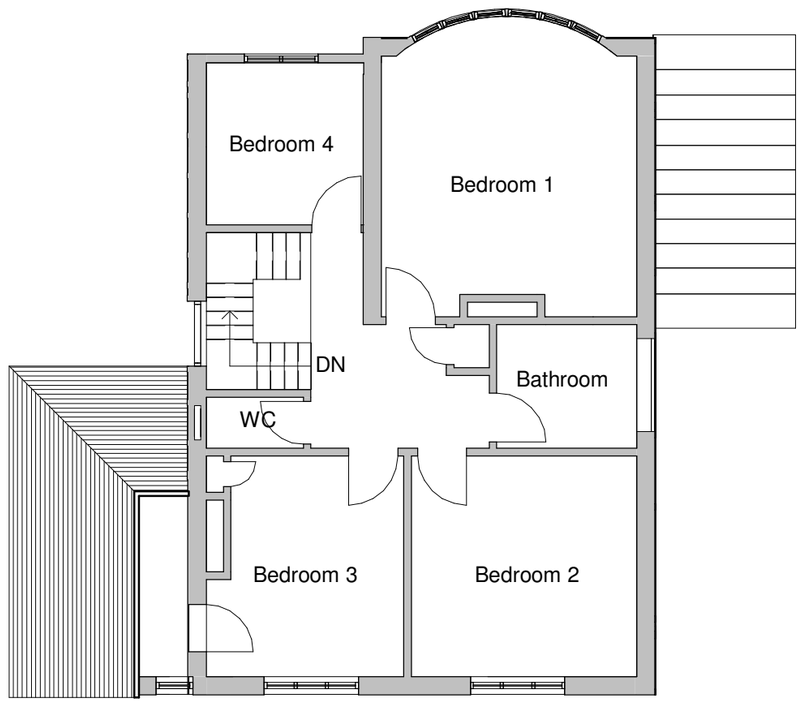

Existing First Floor

1 : 100

1:100

1:50

Chartered Institute of Architectural Technologists
Registered Practice

Tel: 0800 6127 664
www.yourhomeplans.co.uk

Your Home Plans

These drawings are for approval purposes. Materials and products should not be ordered based on scaling from drawings as errors may occur along existing building lines. All measurements and supporting elements are to be checked on site. Refer to Your Home Plans if any discrepencies are found.

Mr R Whittington

77 Buckingham Road
Shoreham
West Sussex
BN43 5UD

Existing Floor Plans

Project number	77BUC-18
Date	23rd October 2018
Drawn by	JG
Checked by	Checker

A102

Scale 1 : 100