


NOTE:

- ALL DIMENSIONS ARE IN MM, UNLESS STATED OTHERWISE.
- ANY ERRORS OR OMISSIONS TO BE NOTIFIED TO CITYZEN IMMEDIATELY.
- THIS DRAWING IS TO BE READ IN CONJUNCTION WITH ALL NECESSARY ARCHITECTURAL, STRUCTURAL AND SPECIALIST DRAWINGS, SPECIFICATIONS, SCOPES OF WORK & ROOM DATA SHEETS.
- ALL MATERIALS AND WORKMANSHIP SHALL CONFORM WITH THE RELEVANT BRITISH AND EUROPEAN STANDARD, SPECIFICATIONS AND CODES OF PRACTICE.
- ALL PROPERTY BOUNDARY LINES ARE ASSUMED.
- CITYZEN IS NOT RESPONSIBLE FOR ANY BUILDING WORK THAT IS CARRIED OUT ON SITE.
- M&E DESIGN BY OTHERS

NOTE:

- IF IN ANY DOUBT, ASK.
- 1) ALL PROJECTS MUST HAVE THE FOLLOWING:
- WORKERS WITH THE RIGHT SKILLS, KNOWLEDGE TRAINING AND EXPERIENCE.
 - CONTRACTORS PROVIDING APPROPRIATE SUPERVISION, INSTRUCTION AND INFORMATION.
 - A WRITTEN CONSTRUCTION PHASE PLAN.
- 2) WHERE MORE THAN ONE CONTRACTOR IS INVOLVED, A PRINCIPLE DESIGNER AND A PRINCIPLE CONTRACTOR MUST BE APPOINTED. A HEALTH & SAFETY FILE WILL ALSO BE REQUIRED.
- 3) IF WORK IS SCHEDULED TO LAST LONGER THAN 30 WORKING DAYS AND HAVE MORE THAN 20 WORKERS WORKING SIMULTANEOUSLY AT ANY POINT IN THE PROJECT OR EXCEEDS 500 PERSON DAYS THE CLIENT MUST ALSO NOTIFY PROJECT TO HSE.

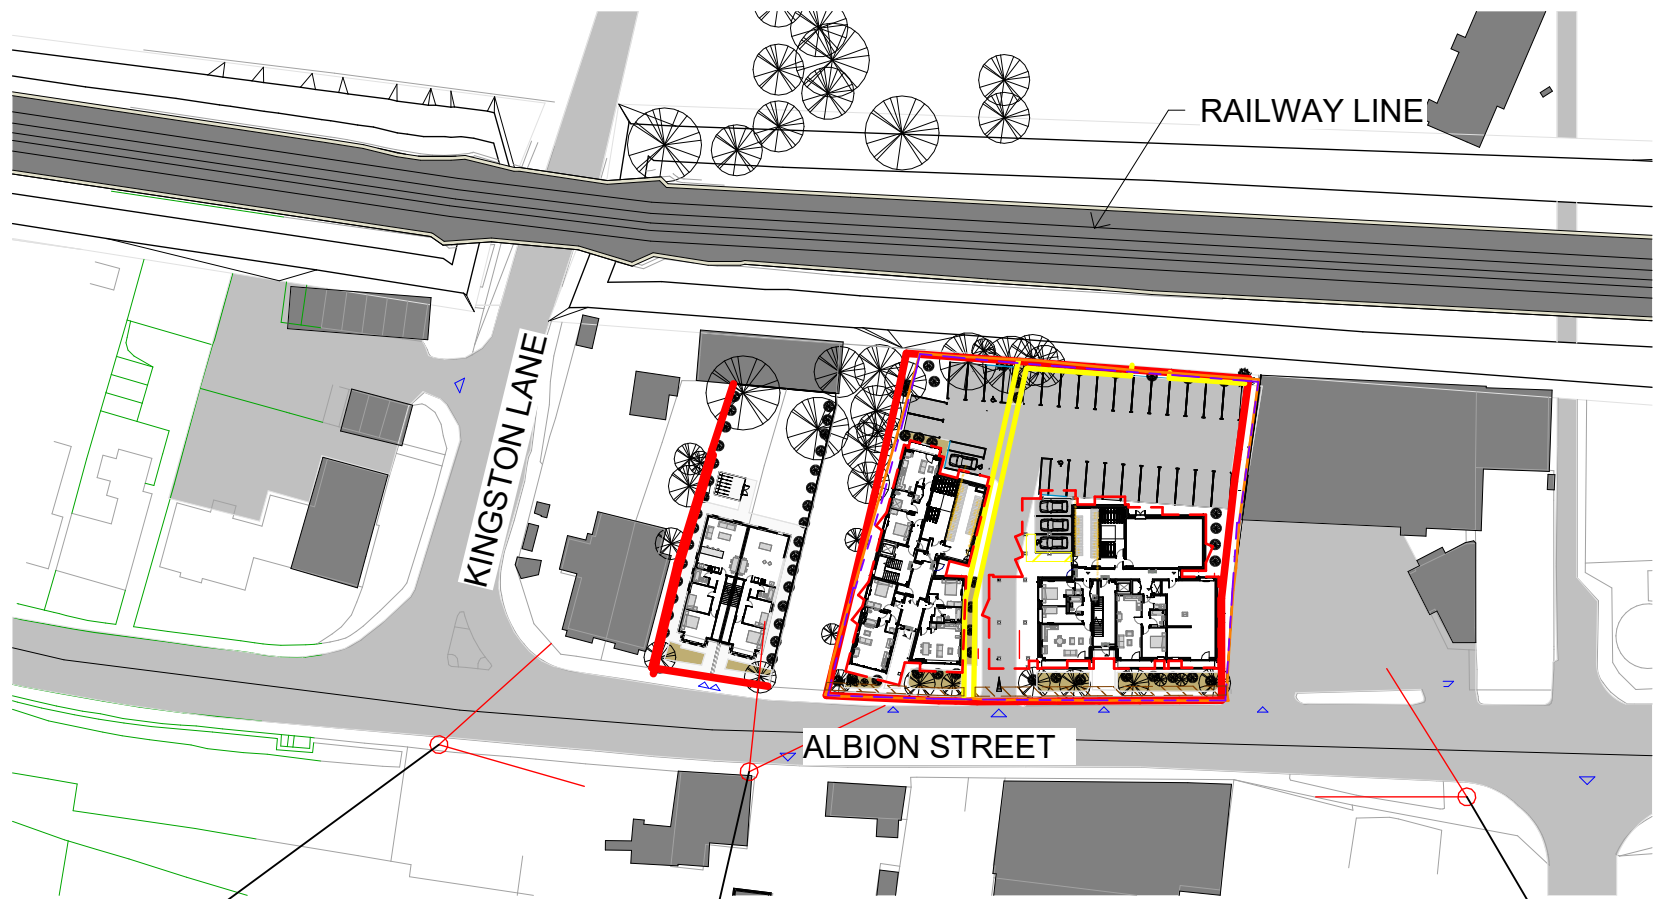


View from west



View from south



View from east

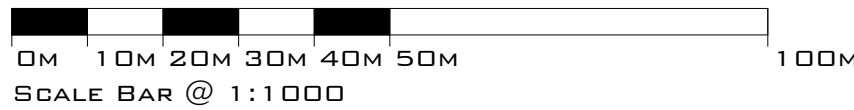

PD1		26/06/25		ISSUED FOR APPROVAL		AR		PL		PL	
REV	DATE	REVISION		DRN		CHD	APP				
CITYZEN ARCHITECTURE ENVIRONMENT MARITIME HOUSE BASIN ROAD NORTH HOVE EAST SUSSEX BN41 1WR COPYRIGHT CITYZEN LIMITED CONTACT@CITYZENDESIGN.CO.UK WWW.CITYZENDESIGN.CO.UK 01273 915010 CIAT CHARTERED PRACTICE											
CLIENT: ADUR DISTRICT COUNCIL ALBION STREET, SOUTHWICK, BN42 4DN					PROJECT: ALBION STREET						
TITLE: VIEWS FROM STREET LEVEL											
SCALE: AS INDICATED @ A1											
DESIGNER: MATT QUINE					DATE: 06/26/25			REVISION: PD1			
PURPOSE OF DRAWING: REVIEW & COMMENT					SUITABILITY: S3			RIBA STAGE: 3			
DRAWING NUMBER: 2627-CTZ-B1-XX-DR-A-1100											