



Please note: These are planning drawings not construction drawings and should be treated as such.

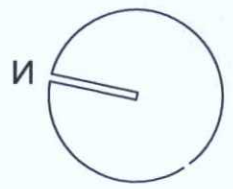

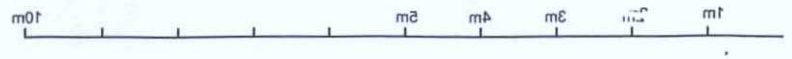


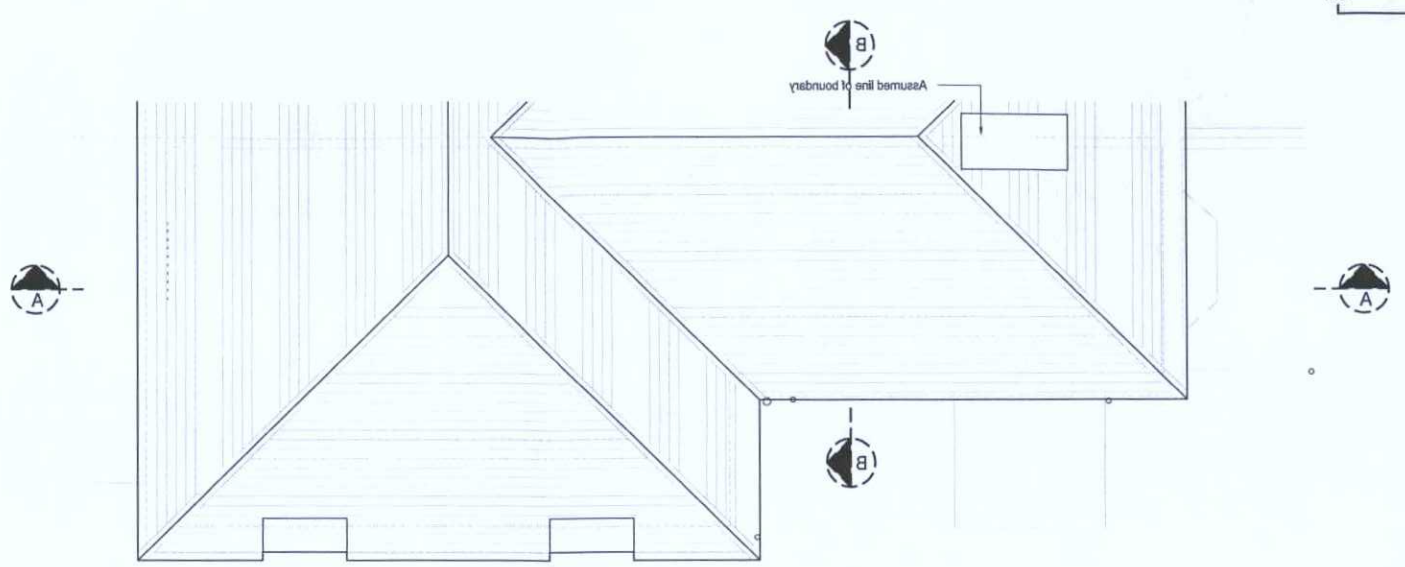

Roof Plan 1:100 Scale

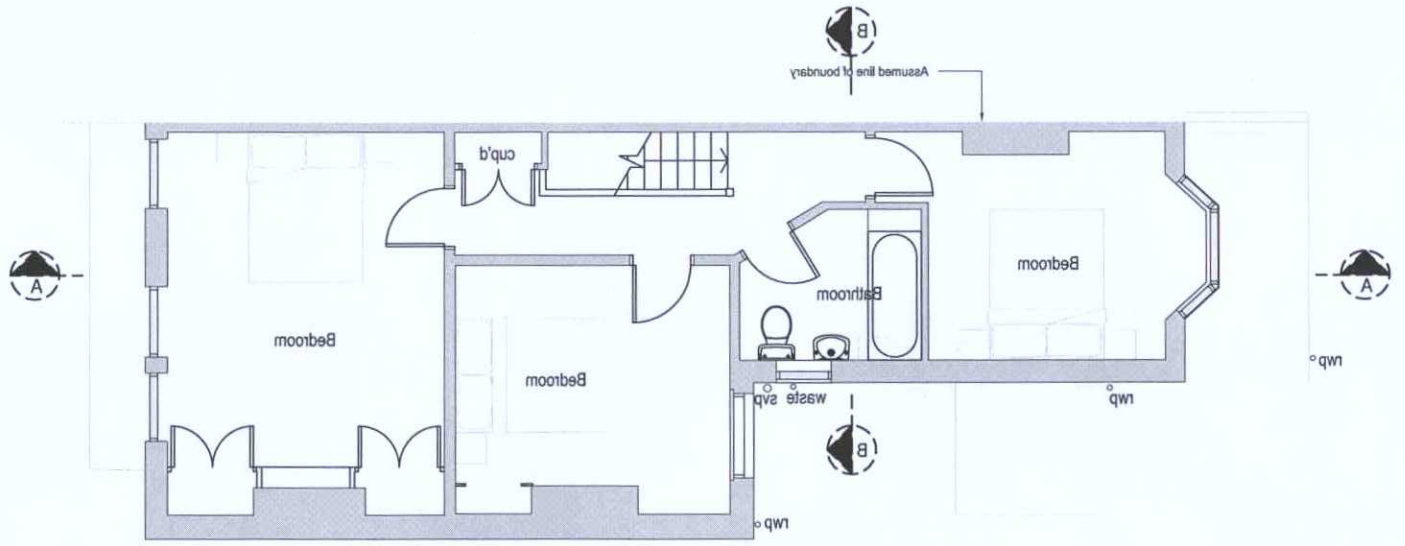

First Floor Plan 1:100 Scale

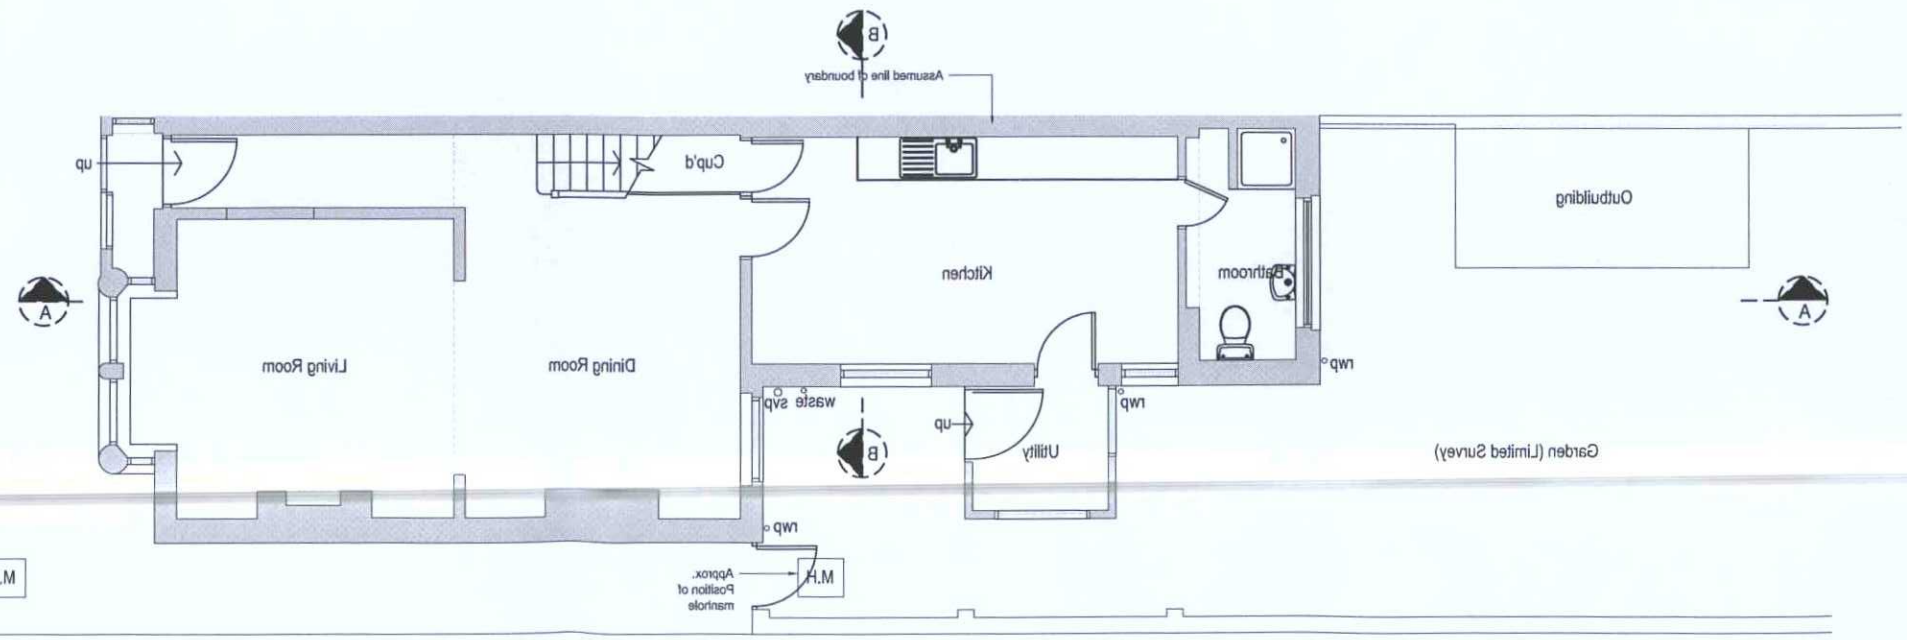

Ground Floor Plan 1:100 Scale

ADUR & WORTHING PLANNING SERVICES	
PLAN	AWDM/1353/13
DATE VALID	28 OCT 2013

EDWS Architect

8 Inwood Crescent Brighton BN1 5AQ t 01273 558995 M 07975322275
e ewanstoddart@outlook.com

JOB No 56 Gordon Road Shoreham-by-Sea BN43 6WE	CHECKED LRA
	DRAWN ES
CLIENT Mr & Mrs Carter	DATE 04.10.13
	SCALE 1:100 @ A3
DRAWING Floor Plans Existing	REVISION .
	NUMBER 5085/PL/010