




1 Ground Level
1 : 50

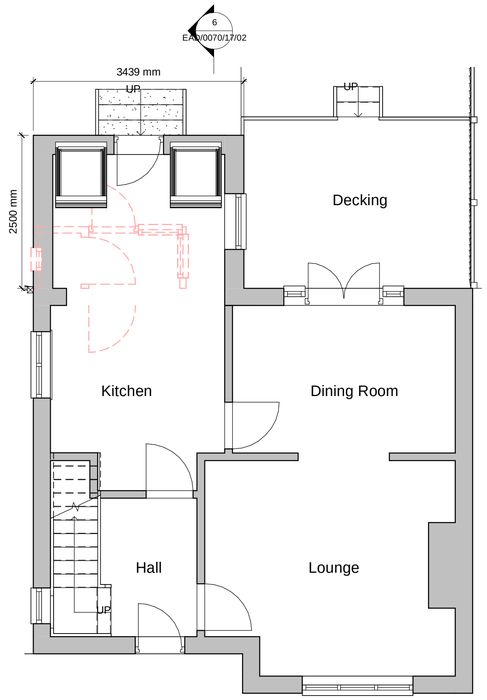


3 East
1 : 100

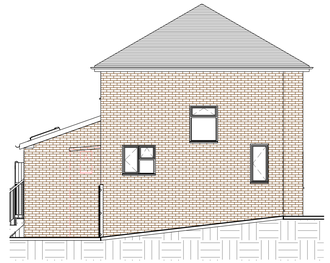


4 South
1 : 100

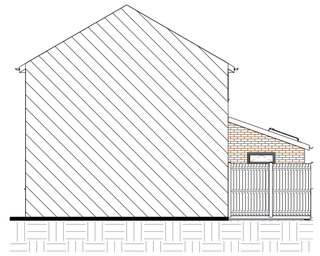

5 West
1 : 100

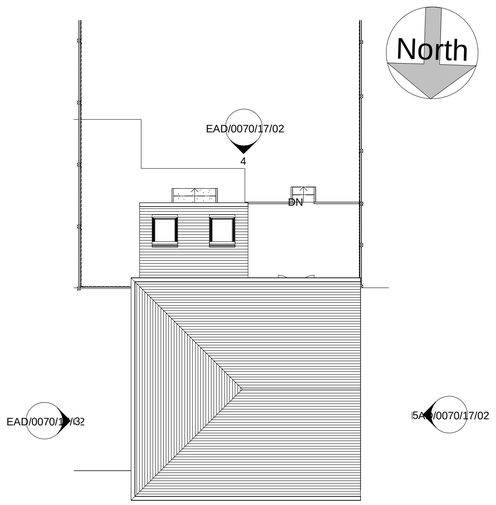

2 Site
1 : 100

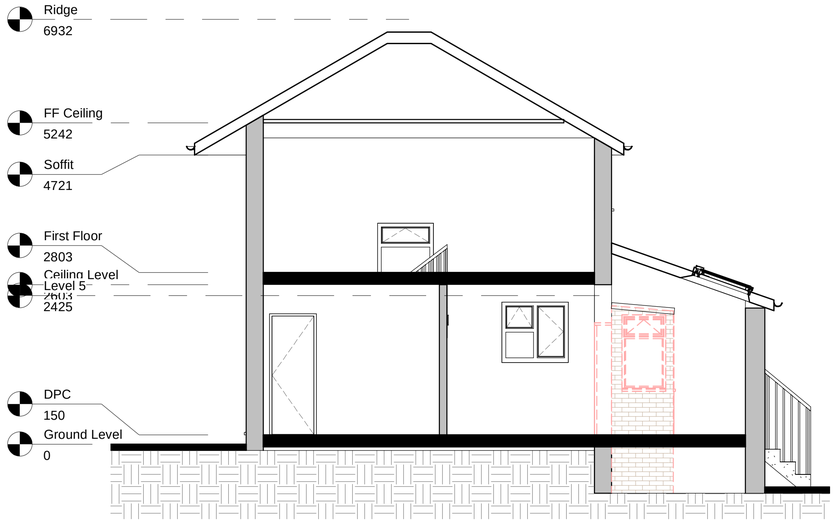

6 Section A-A
1 : 50

0m 1m 2m 3m 4m 5m
VISUAL SCALE 1:50 @ A1

0m 2m 4m 6m 8m 10m
VISUAL SCALE 1:100 @ A1

Notes:

1. THE COPYRIGHT OF THIS DRAWING IS VESTED IN EMPIRE ARCHITECURAL DESIGNS AND IT MAY NOT BE REPRODUCED IN WHOLE OR PART OR USED FOR THE MANUFACTURE OF ANY ARTICLE WITHOUT THE EXPRESS PERMISSION OF THE COPYRIGHT HOLDERS.

2. WORK TO FIGURED DIMENSIONS ONLY.

3. THIS DRAWING IS TO BE READ IN CONJUNCTION WITH ALL RELEVANT ARCHITECTS, SERVICE ENGINEER'S AND EMPIRE ARCHITECURAL DESIGNS DRAWINGS AND SPECIFICATIONS.

Revision Number	Revision Description	Issued by	Revision Date

STATUS: PRELIMNARY ISSUE

Empire Architectural Design
E: enquiries@empire-designs.co.uk
T: 01273 934907
www.empireconstructiongroup.co.uk
339 Kingsway
Hove
East Sussex
BN3 4PD

EMPIRE ARCHITECTURAL DESIGNS

CLIENT: Mr & Mrs Keeley
4 Downland Avenue
Southwick
BN42 4RG

SITE ADDRESS:

DRAWING: Single Storey Rear Extension

TITLE: Propsoed Plans & Elevations

SCALE AT A1:	DATE:	DRAWN:	CHECKED:
As indicated	02/02/18	AP	
PROJECT NO:	DRAWING NO:		REVISION:
DWN_AVE	EAD/0070/17/02		