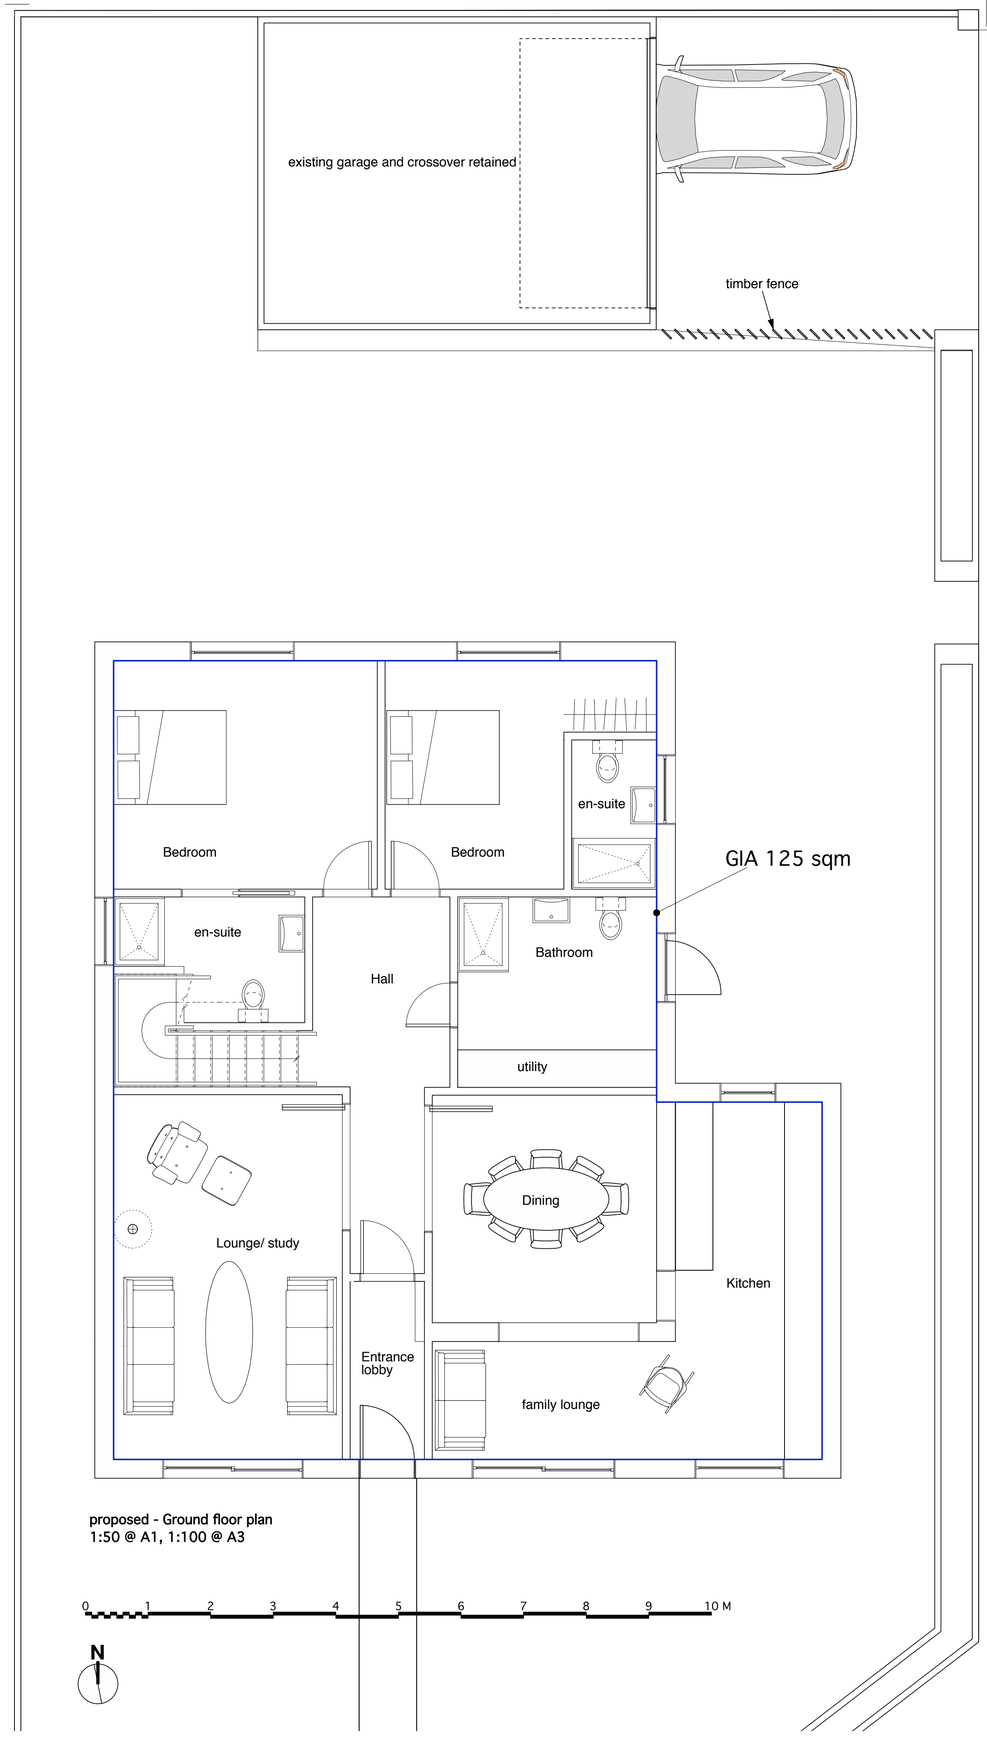

proposed - Ground floor plan
1:50 @ A1, 1:100 @ A3

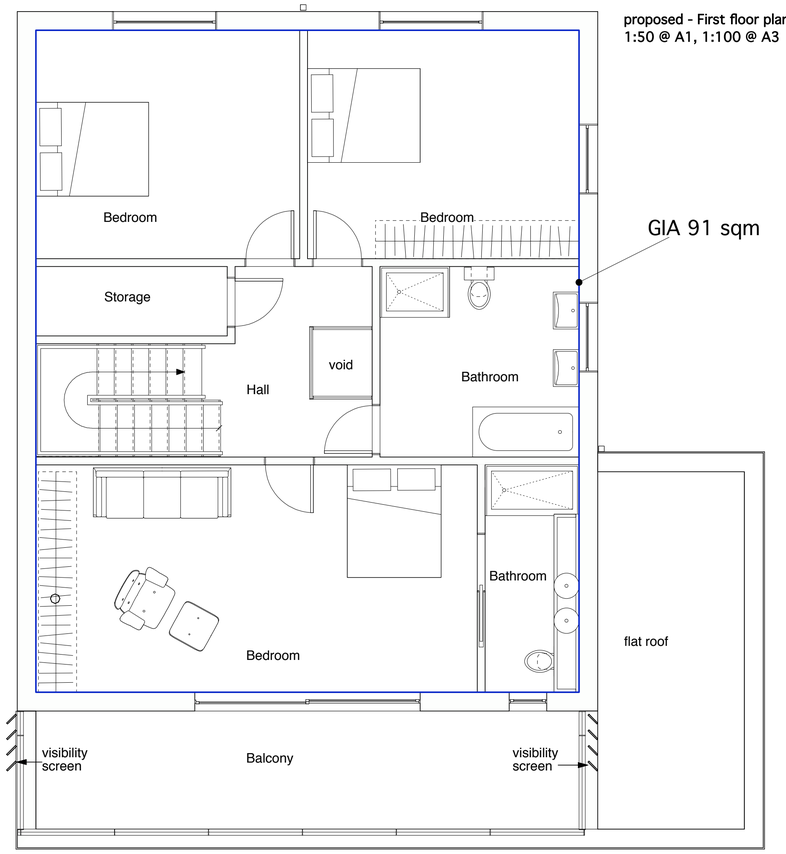

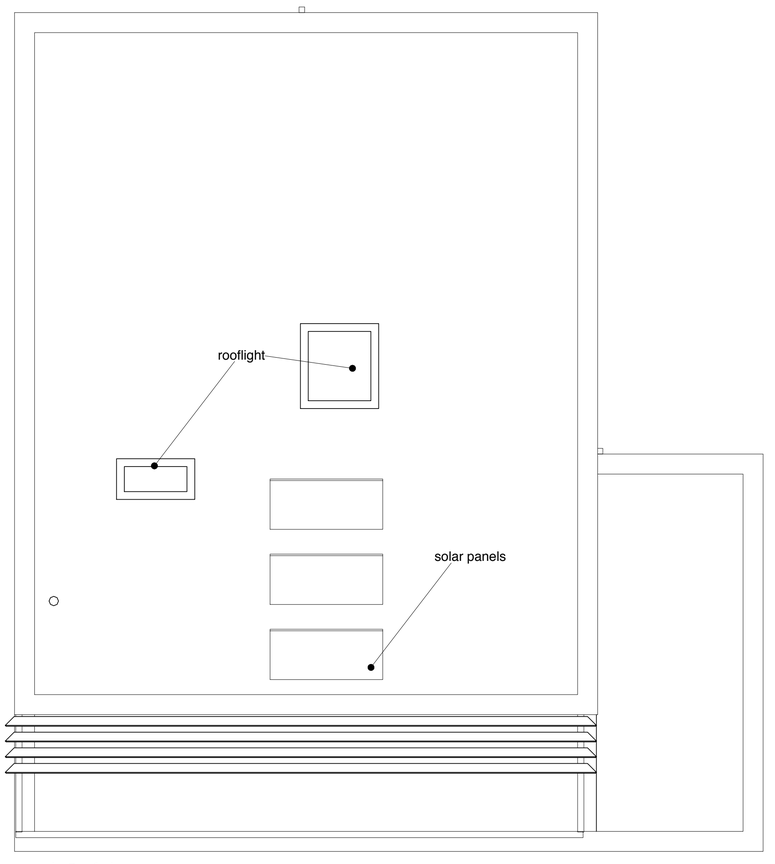

proposed - Roof plan
1:50 @ A1, 1:100 @ A3

GENERAL NOTES:
1: Do not scale drawings. Dimensions govern.
2: All dimensions are in millimetres unless noted otherwise.
3: All dimensions shall be verified on site before proceeding with the work.
4: thinking space ltd. shall be notified in writing of any discrepancies.
5: All information remains the property of thinking space ltd.and may not be used for any purpose whatsoever, or reproduced through any medium without the written permission of thinking space ltd.
6:All copyrights retained by thinking space ltd.
7:Subject to survey and all necessary statutory and legal consents

rev	date	reason for issue	check
01	14/12/'09	window arrangement revised	

key:

N

client:

*thinkingspace

thinking space ltd.
a: 2 whites grounds
london se1 3la
t: +44 (0)20 7378 0146
f: +44 (0)20 7407 2148
e: info@thinkingspace.co.uk
© thinking space ltd 2009

project: **105 Old Fort Road**
location: Shoreham-by-Sea, West Sussex

CAD file: 0908_m_A_--

status: **Planning**

title: **floor plans as proposed**

series:	drawing number:		
PA	**0908 / A / 0904**		
checked	date: 17.04.09	scale: 1:50	revision: **01**