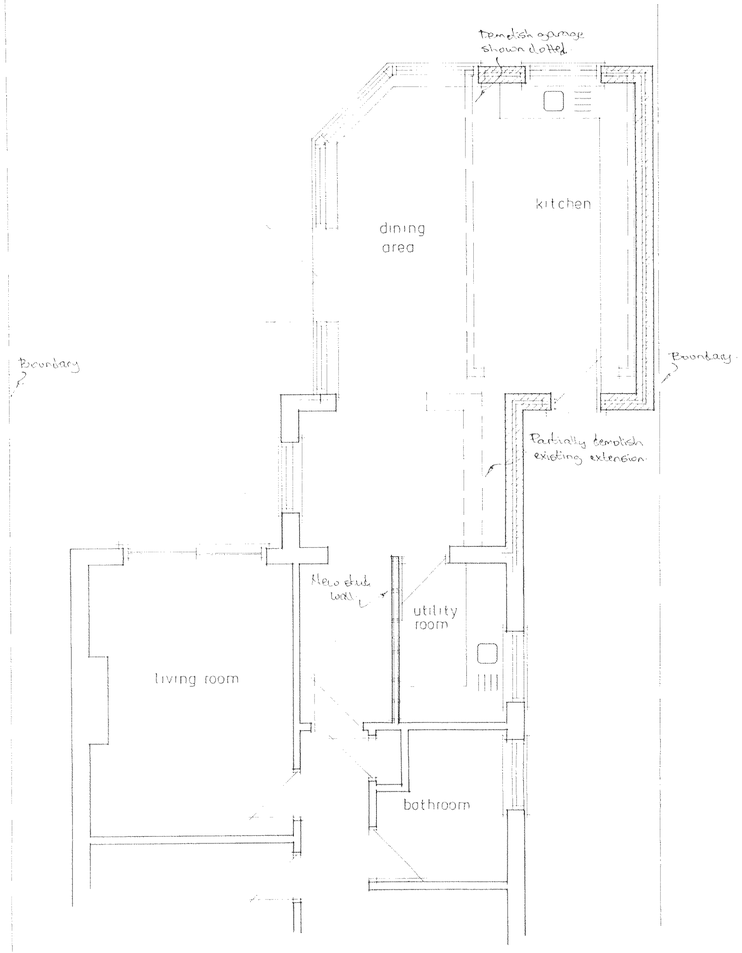



west elevation

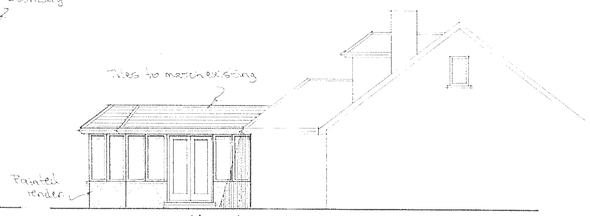

south elevation

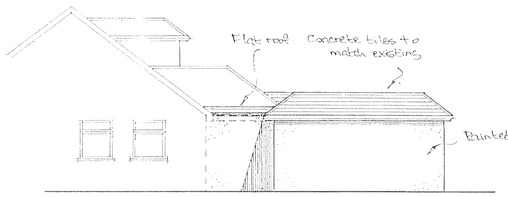

north elevation



east elevation



Block Plan 1:500

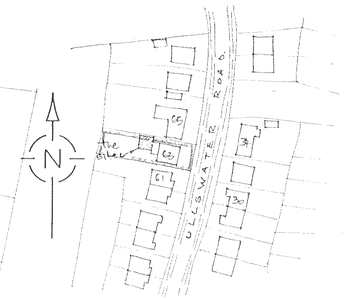

Site Plan 1:1250

A	Date	Revisions

© copyright

...DUR DISTRICT COUNCIL
PLANNING DIVI...
PLAN No. Ap/cc/35/09
DATE 16 NOV 2009

Client
Mr & Mrs. I. Goodwin.

Job Title
Proposed Extension

Drawing Title
63 Ullswater Road
Sompting

Scale 1:50 1:100

Date | Drawn by

Drg No. 411/01 | Rev

A1