

EXISTING EAST ELEVATION
1:100

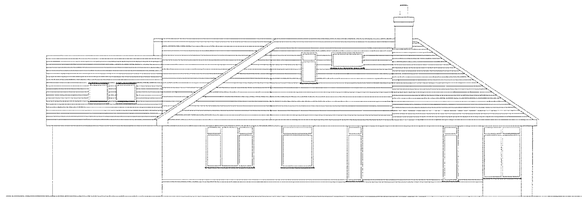

EXISTING WEST ELEVATION
1:100



EXISTING SOUTH ELEVATION
1:100

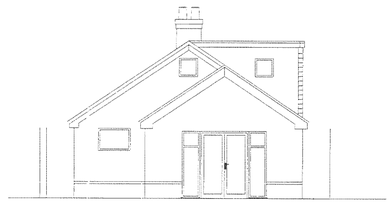

EXISTING NORTH ELEVATION
1:100

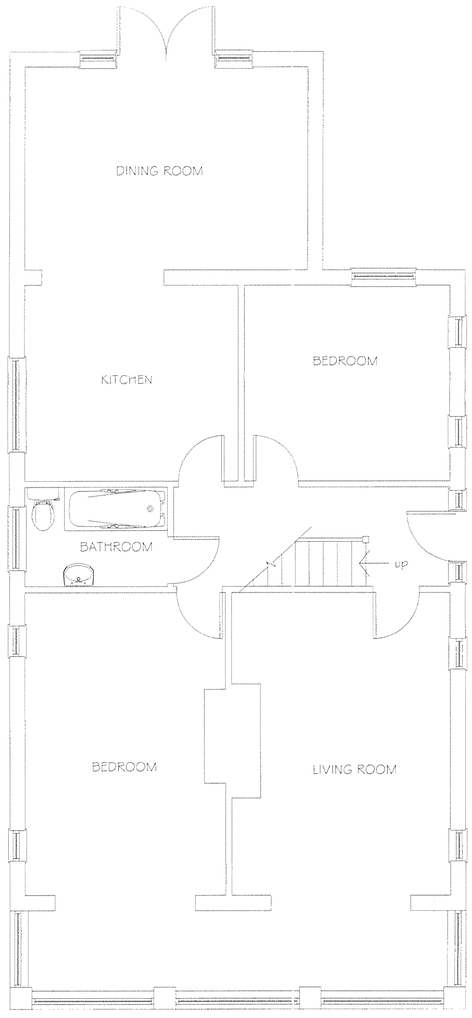

EXISTING GROUND FLOOR
1:50

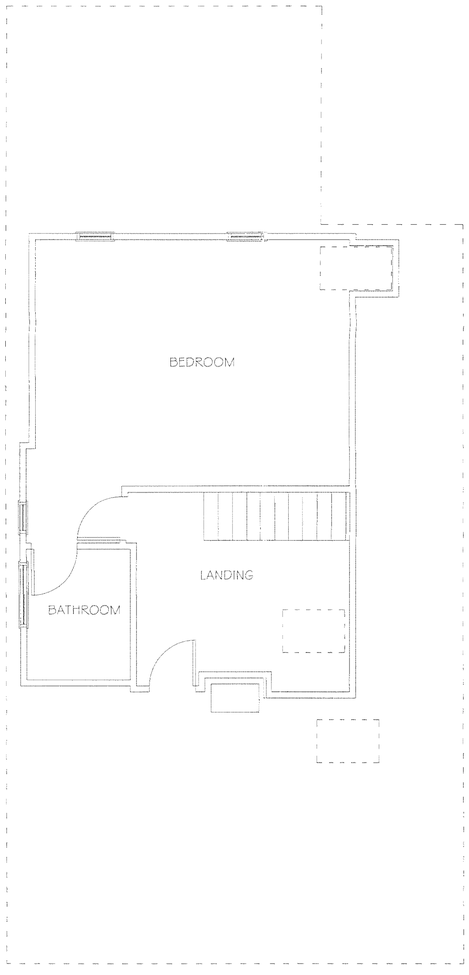

EXISTING FIRST FLOOR
1:50

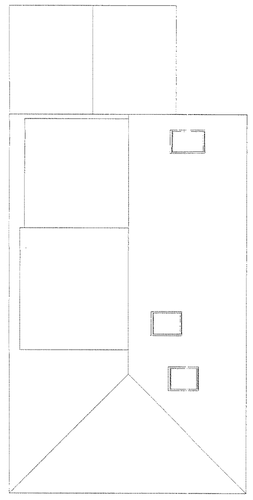

EXISTING ROOF PLAN
1:100

SCALE BARS (metres)



1:50

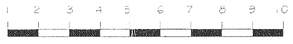

1:100

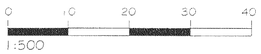

1:500

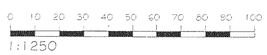

1:1250

ADUR DISTRICT COUNCIL
PLANNING DIVISION
PLAN No. Application
DATE RECEIVED 16 NOV 2009

DATE | AMENDMENT

Phil Brigly BSc (Hons) MSEng
Building Engineer

11 Stanley Avenue
Mile Oak
East Sussex
BN41 2WH

philbrigly@orange.net
Tel: 01273 423161
Mob: 07966 578180

partner LABC

CLIENT

ADDRESS:

14 FAIRVIEW ROAD
LANCING

PROJECT:

EXISTING PLANS AND
ELEVATIONS

SCALE: 1:50, 1:100 DATE: 20 October 2009

DRAWING No: P09/046/01 DRAWING SIZE: A1 594x841mm