

PROPOSED EAST ELEVATION
1:100

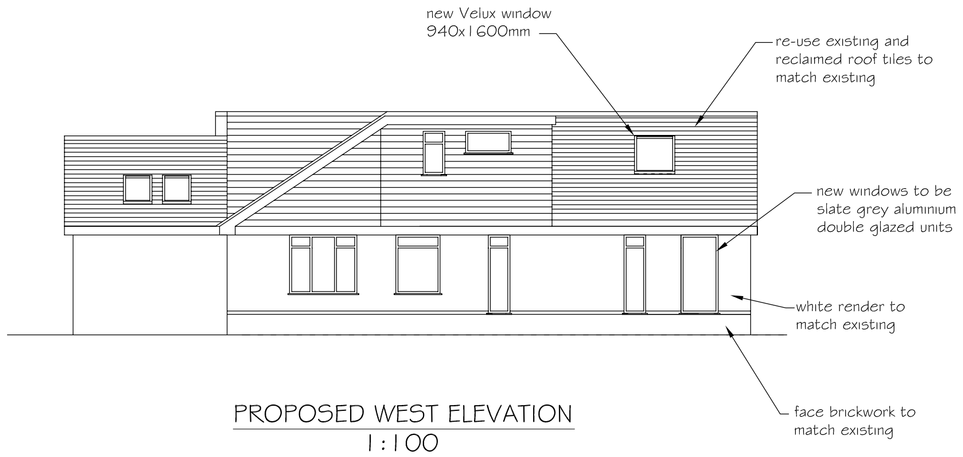

PROPOSED WEST ELEVATION
1:100

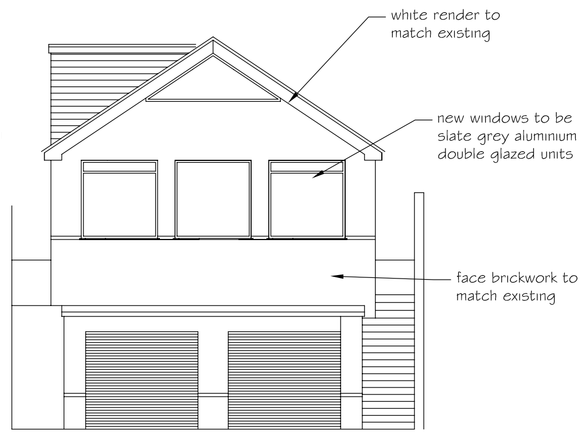

PROPOSED SOUTH ELEVATION
1:100

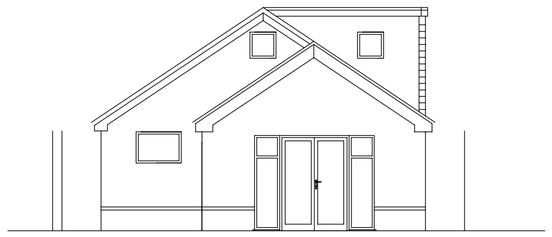

PROPOSED NORTH ELEVATION
1:100

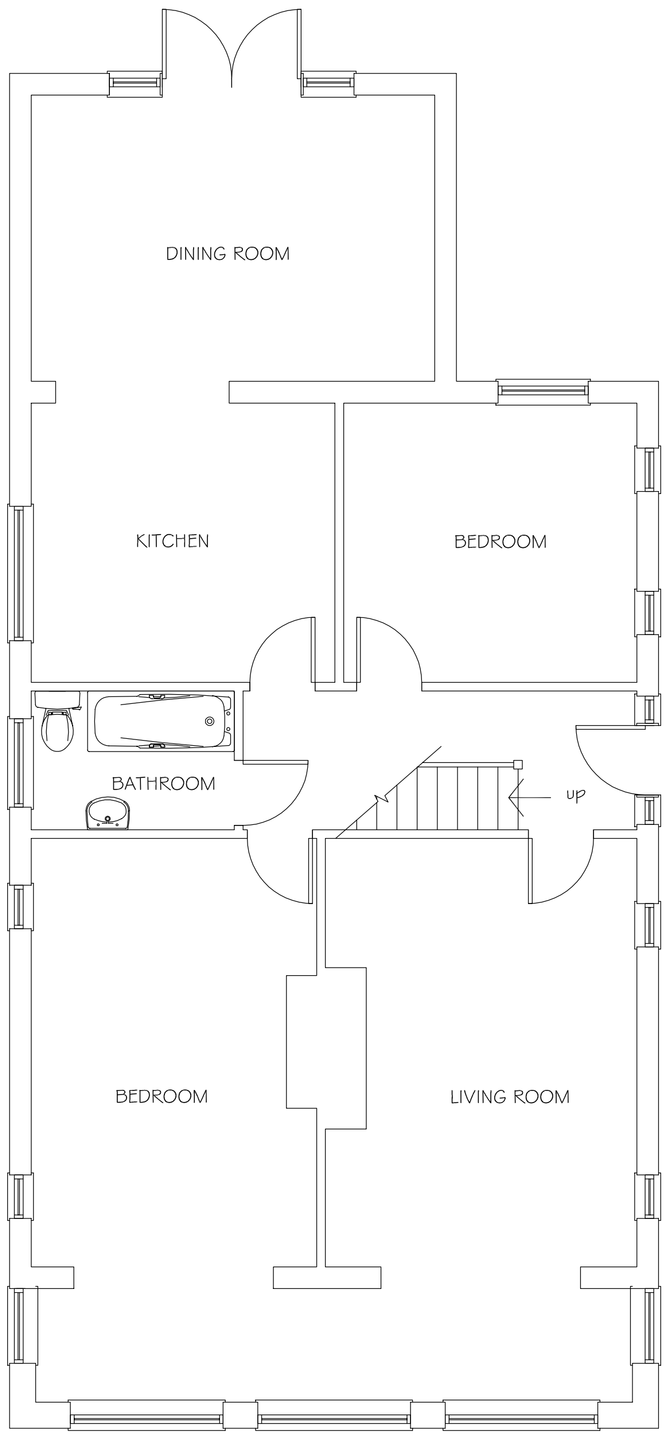

PROPOSED GROUND FLOOR
1:50

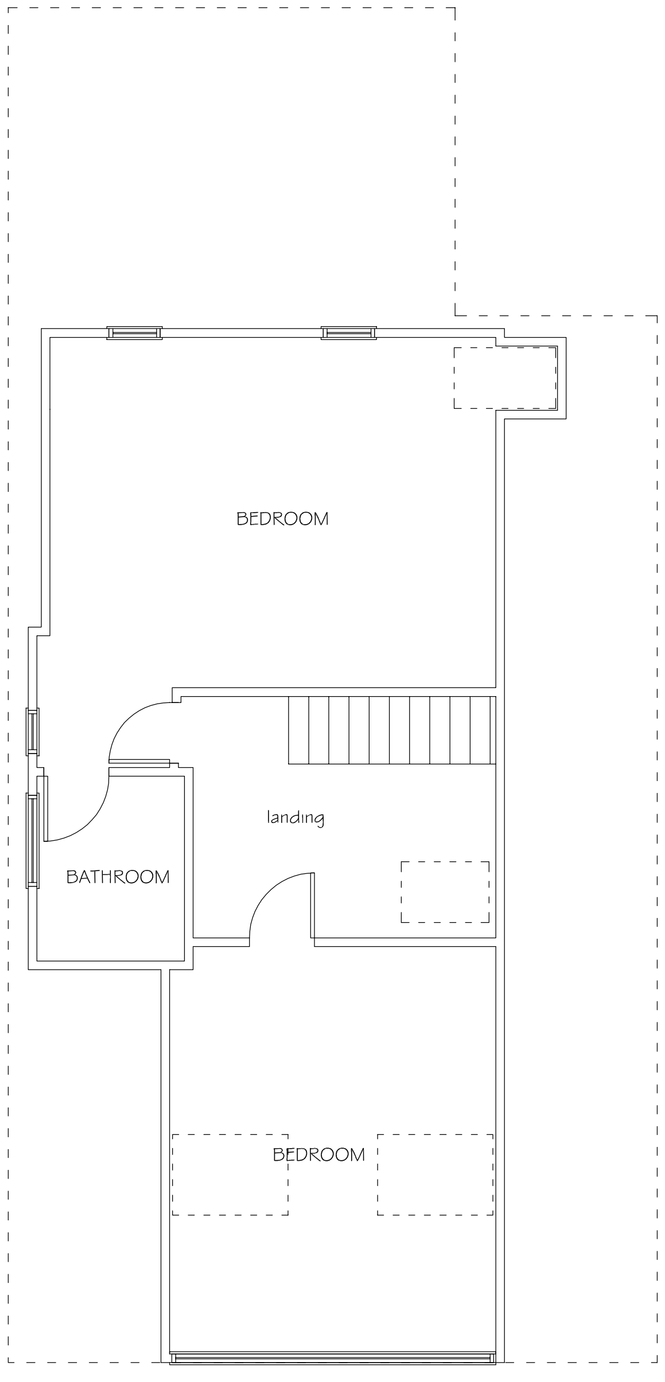

PROPOSED FIRST FLOOR
1:50

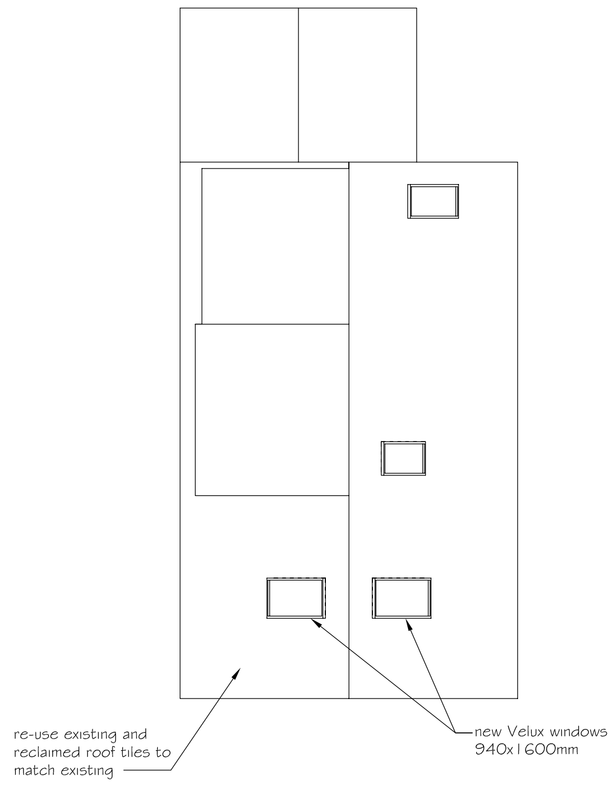

PROPOSED ROOF PLAN
1:100

SCALE BARS (metres)

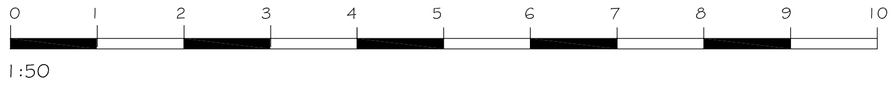

1:50

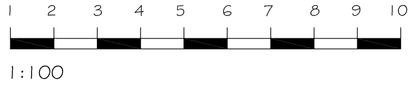

1:100

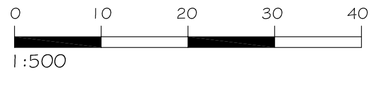

1:500

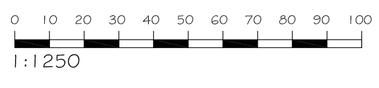

1:1250

25/11/09	A	front elevation windows
DATE		AMENDMENT

Phil Brigly BSc (Hons) MBEng
Building Engineer

11 Stanley Avenue
Mile Oak
East Sussex
BN41 2WH

philbrigly@orange.net
Tel: 01273 423161
Mob: 07966 578180

partner LABC

CLIENT:

ADDRESS:

14 FAIRVIEW ROAD
LANCING

PROJECT:

PROPOSED PLANS AND
ELEVATIONS

SCALE: 1:150, 1:100 DATE: 31 October 2009

DRAWING No: P09/046/02A DRAWING SIZE: A1 594x841mm