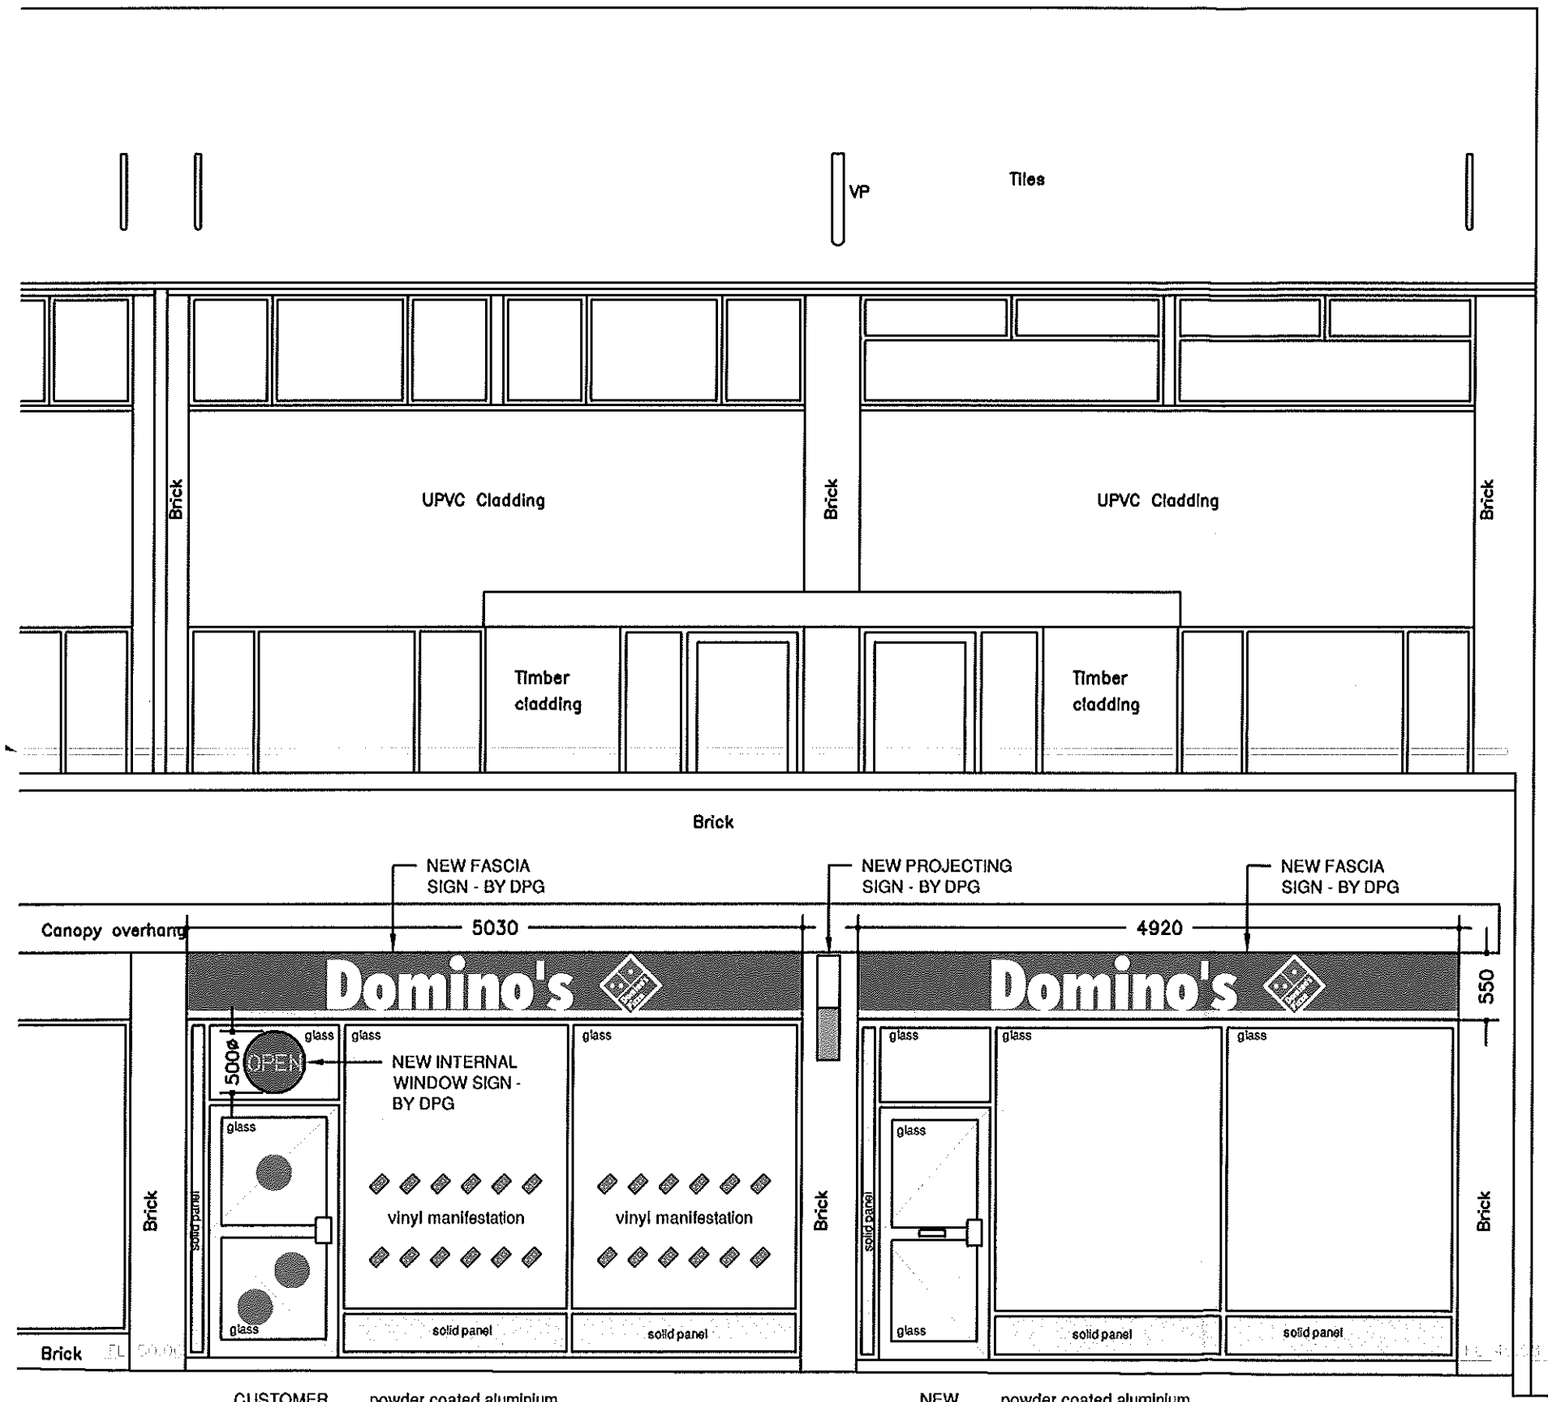

FRONT ELEVATION

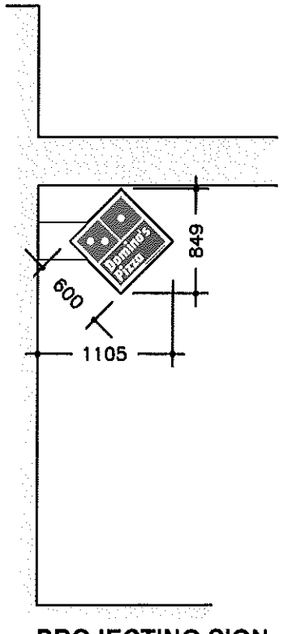

PROJECTING SIGN ELEVATION

0 1 2 3 4 5m
scale

2no. FASCIA SIGNS 5030x550x180mm deep and 4920x550x180mm deep
INTERNALLY ILLUMINATED "FLEX-FACE" FASCIA SIGN: –
Comprising an aluminium box with a tough, flexible vinyl face incorporating a nylon mesh fused inside in corporate colours as detailed below. Vinyl graphics are adhered to the face as indicated. The aluminium box projects 180mm from the face of the building, and has a 50mm clearance to all sides to allow for tightening of the vinyl skin.

ILLUMINATION IS BY INTERNAL FLUORESCENT TUBES.

The main display reads "DOMINO'S" in WHITE on a BLUE background.
The Domino's logo is in RED/WHITE/BLUE.
The band along the bottom edge is YELLOW.

PROJECTING SIGN - Double Sided
INTERNALLY ILLUMINATED SIGN: –
Rigid acrylic panels in corporate colours as detailed below, in an aluminium frame

ILLUMINATION IS BY INTERNAL FLUORESCENT TUBES.
Logo – RED/WHITE/BLUE

INTERNAL WINDOW SIGN
500mm ø sign hung on chains behind shopfront glass, consisting of a blue circular acrylic box with "OPEN" in high intensity WHITE LED lights projecting slightly from the face.

LUMINANCE
Maximum luminance of all signs is 200 candelas/m².

STANDARD SIGN COLOURS
Blue – RAL 5002 Blue
Vinyl Blue – Ultramark (Spandex) 5750T – Cobalt Blue
Acrylic Blue – Perspex 750
Silver Vinyl – Fasson Fascal 990QM (Silver Metallic)
Silver Paint – to match vinyl above
Red – RAL 3020 Traffic Red
Acrylic Red – Perspex 431 or Plexiglass Rot 2757
Vinyl Red – Ultramark (Spandex) 5730T
Yellow – to match Pantone C37YY61/877

STANDARD TYPEFACES
"Domino's" – Futura Extra Bold Condensed

WINDOW FILM
Applied internally for security/privacy.
Etched vinyl film to Drivers' Door to provide partial obscurity, with Domino's logo fully weeded out to give clear vision through. Silver opaque film elsewhere as indicated.
Windows filmed internally with opaque silver vinyl film with logo weeded out and backed with the same vinyl to produce shadow type effect.

MANIFESTATION
Where required, manifestation to glazing to be in accordance with Building Regulations Pt. N2. Manifestation to be in the form of 150mm high miniature vinyl domino's applied to inside face of glass @ 250mm centres, in bands at two levels above FFL/GL – 850mm to underside of lower band and 1600mm to top of upper band.

ADUR DISTRICT COUNCIL
PLANNING DIVISION
PLAN No. Addendum
DATE RECEIVED 23 NOV 2009

REV	AMENDMENT	DATE

NOTES:
CONTRACTORS MUST VERIFY ALL DIMENSIONS ON SITE BEFORE COMMENCEMENT OF ANY WORK OR PREPARING MANUFACTURING DRAWINGS
DO NOT SCALE FROM THIS DRAWING
ANY DISCREPANCIES ON THIS DRAWING ARE TO BE NOTIFIED TO THE ARCHITECT IMMEDIATELY
HATTRELL DS One Architects LLP COPYRIGHT

HATTRELL DS One Architects LLP
CHARTERED ARCHITECTS
COVENTRY
1 COPTHALL HOUSE STATION SQUARE COVENTRY CV1 2FQ
TELEPHONE 024 7622 6446 FACSIMILE 024 7652 0460
e-mail: design@hattrelldsone.co.uk www.hattrelldsone.co.uk
MANCHESTER
ARTHUR HOUSE CHORLTON STREET MANCHESTER M1 3EJ
TELEPHONE 0161 236 3521 FACSIMILE 0161 228 7801

CLIENT
DOMINO'S PIZZA GROUP LTD

PROJECT
75-77 High Street, Shoreham by Sea
BN43 5DE

TITLE
PROPOSED SIGNAGE

SCALE @ A3	DRAWN BY	DATE
1:50	VJames	3.11.09

DRAWING No	REVISION
4541-SF03	