DO NOT SCALE FROM THIS DRAWING

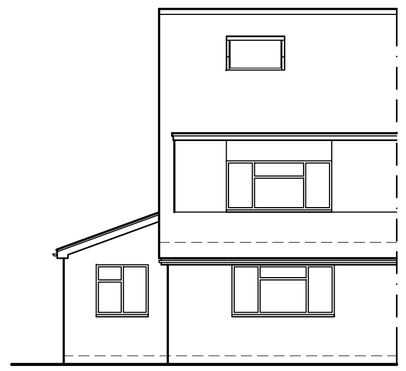

South Elevation



West Elevation



North Elevation

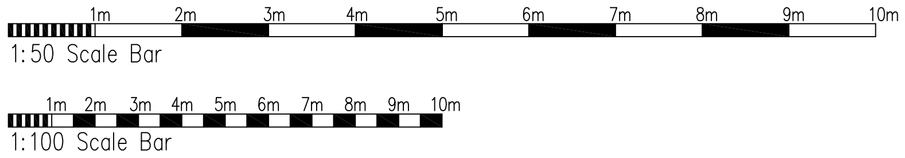

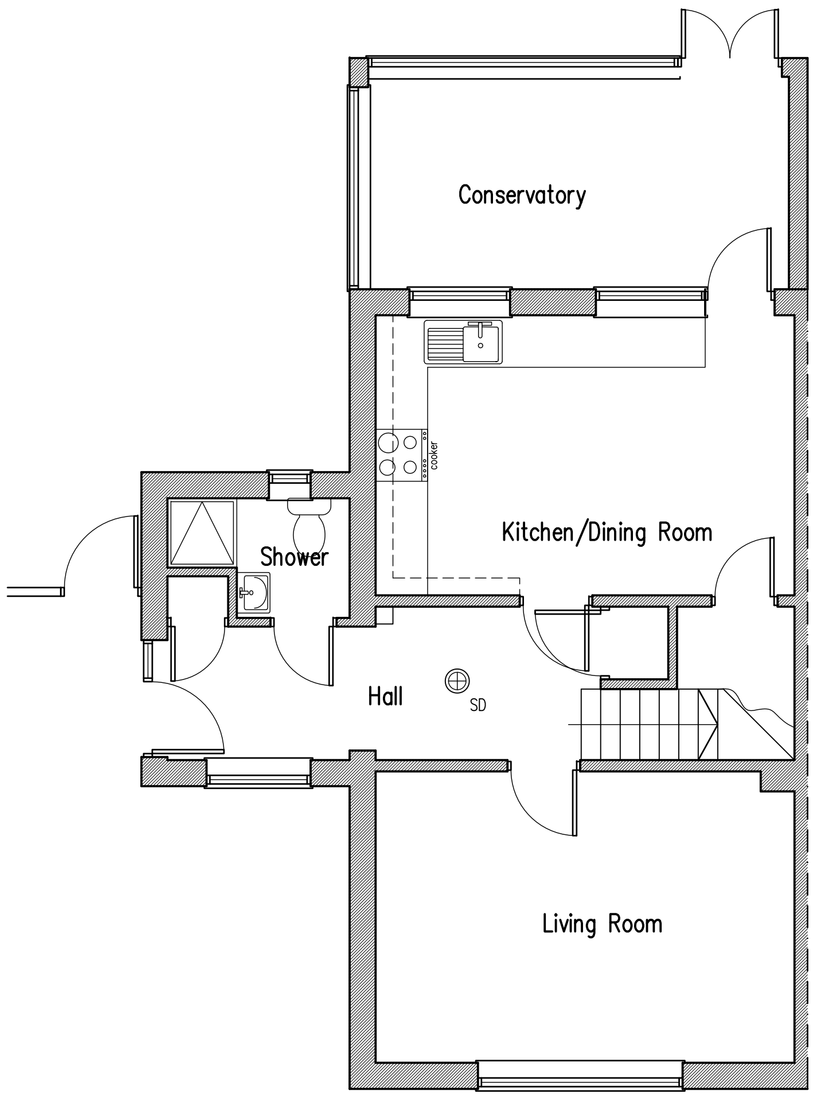

Ground Floor Plan

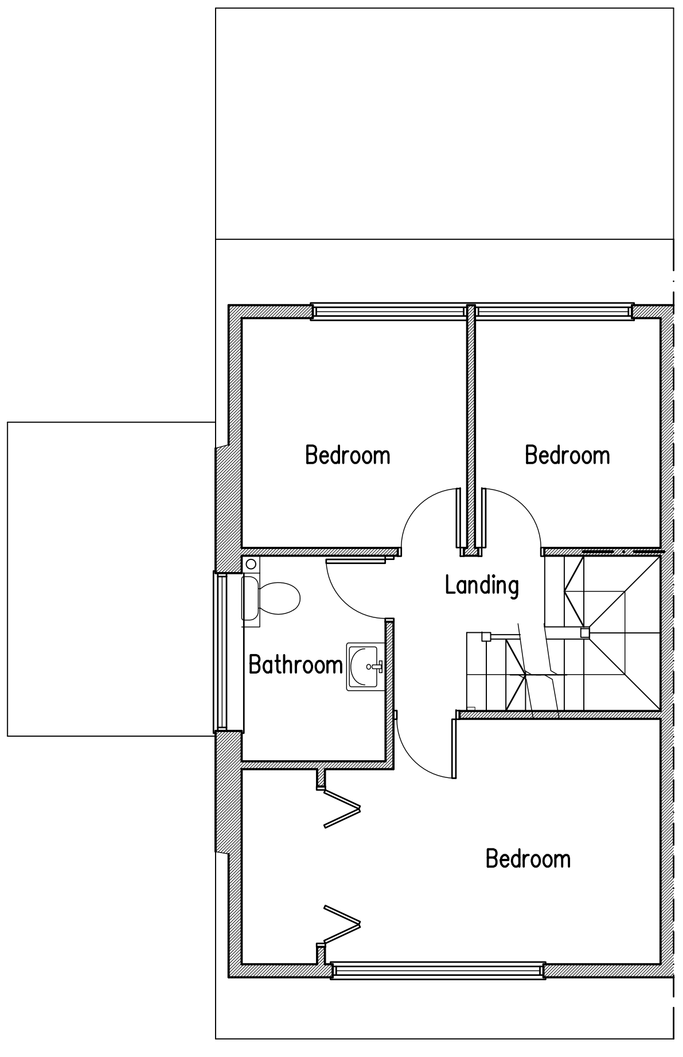

First Floor Plan

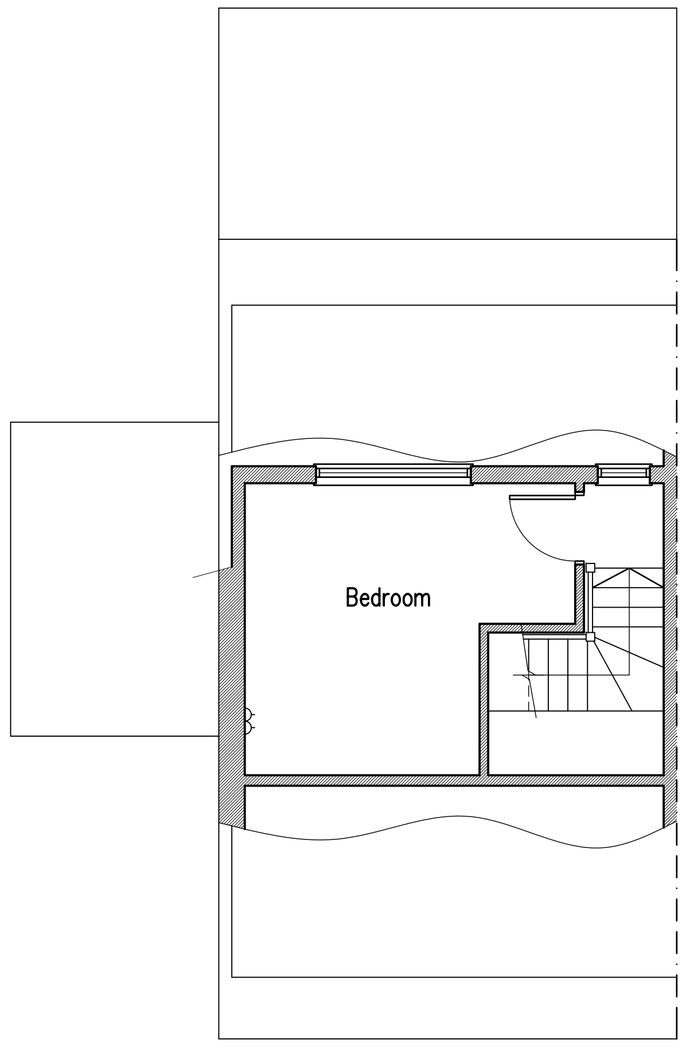

Second Floor Plan

Proposed Single Storey Rear & Side Extensions at: 17 Rosemary Drive, Shoreham-By-Sea, West Sussex

rja Planning & Building Consultants Ltd.
1st Floor
10 High Street
Shoreham-By-Sea
West Sussex BN43 5DA
t: 01273 467297 mob: 07971 375739
e: rex@rjapbc.co.uk web: www.rjapbc.co.uk

Chartered Institute of Architectural Technologists

PROJECT: 17 Rosemary Drive, Shoreham-By-Sea, West Sussex
DRAWING TITLE: Existing Floor Plans & Elevations
CLIENT: Mr & Mrs D. Taylor
DWG NO: 19726-03
REVISION:
SCALE: 1:50, 1:100 @ A1
DATE: 06.02.19
DRAWN: rex