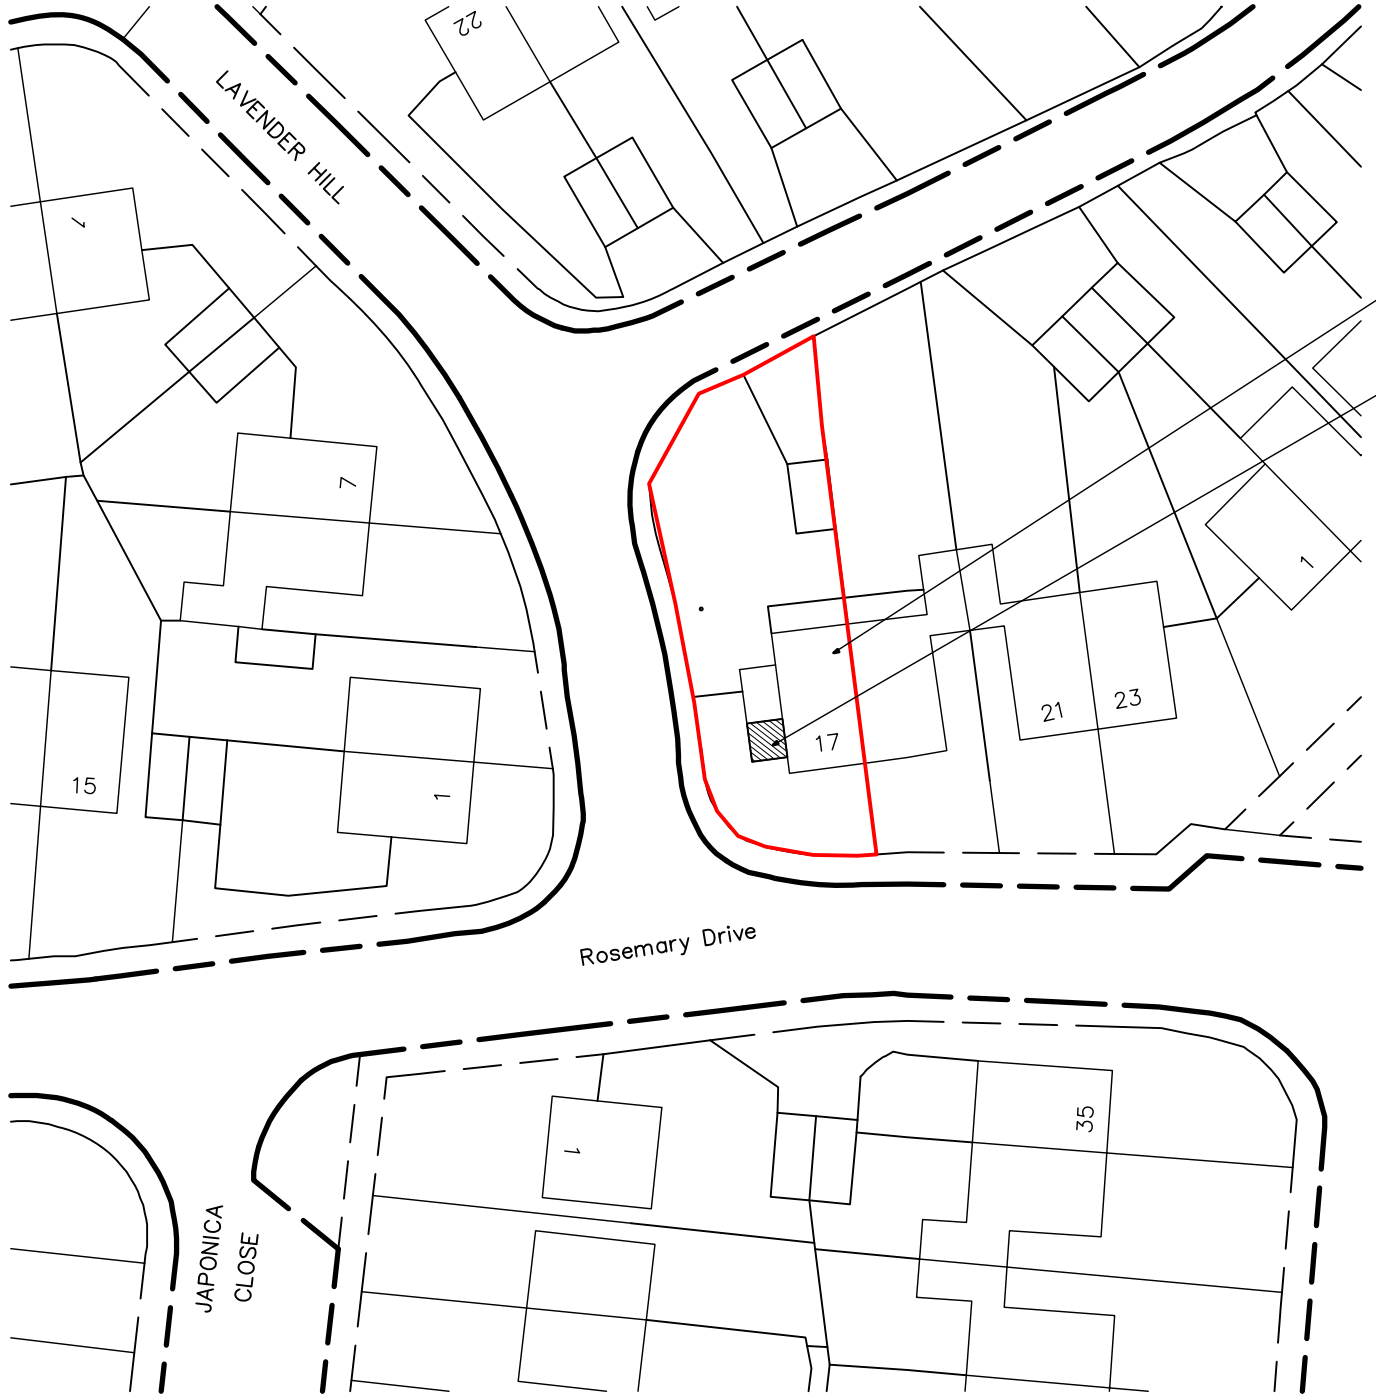

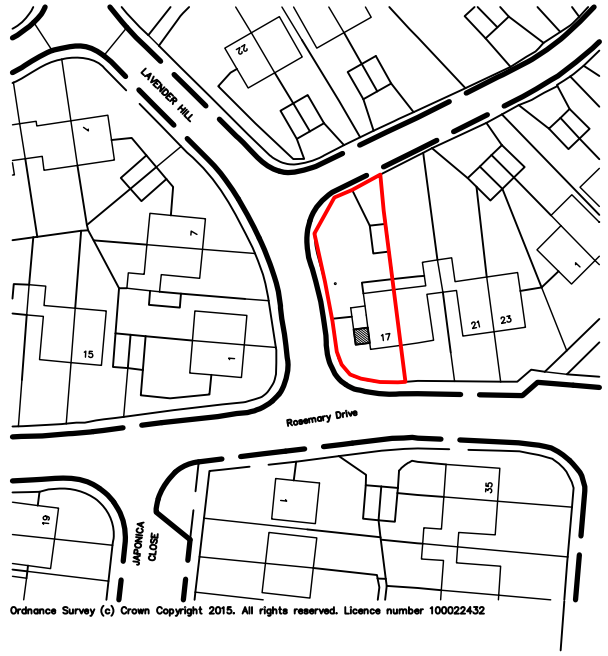

Location Plan
1:1250

Block Plan
1:500

10m 20m 30m 40m
1:500 Scale Bar

10m 20m 30m 40m 50m
1:1250 Scale Bar

Copyright of:

RJA Planning & Building Consultants Ltd.
1st Floor, 10 High Street
Shoreham-By-Sea
West Sussex
BN43 5DA

Tel: 01273 467297
Mob: 07971375739
Email: rex@rjapbc.co.uk

Project:
17 Rosemary Drive
Shoreham-By-Sea

Title:
Location & Block Plans

Client:
Mr & Mrs D Taylor

Scale:
1:500, 1:1250

Date: **Drawn:**

Drg. No. 19726-LOC

Rev'n