REVISION

ADUR DISTRICT COUNCIL
PLANNING DIVISION
PLAN No. ADC/0456/06
DATE RECEIVED 28 NOV 2006
APPROVED
DATE 19 JAN 2007

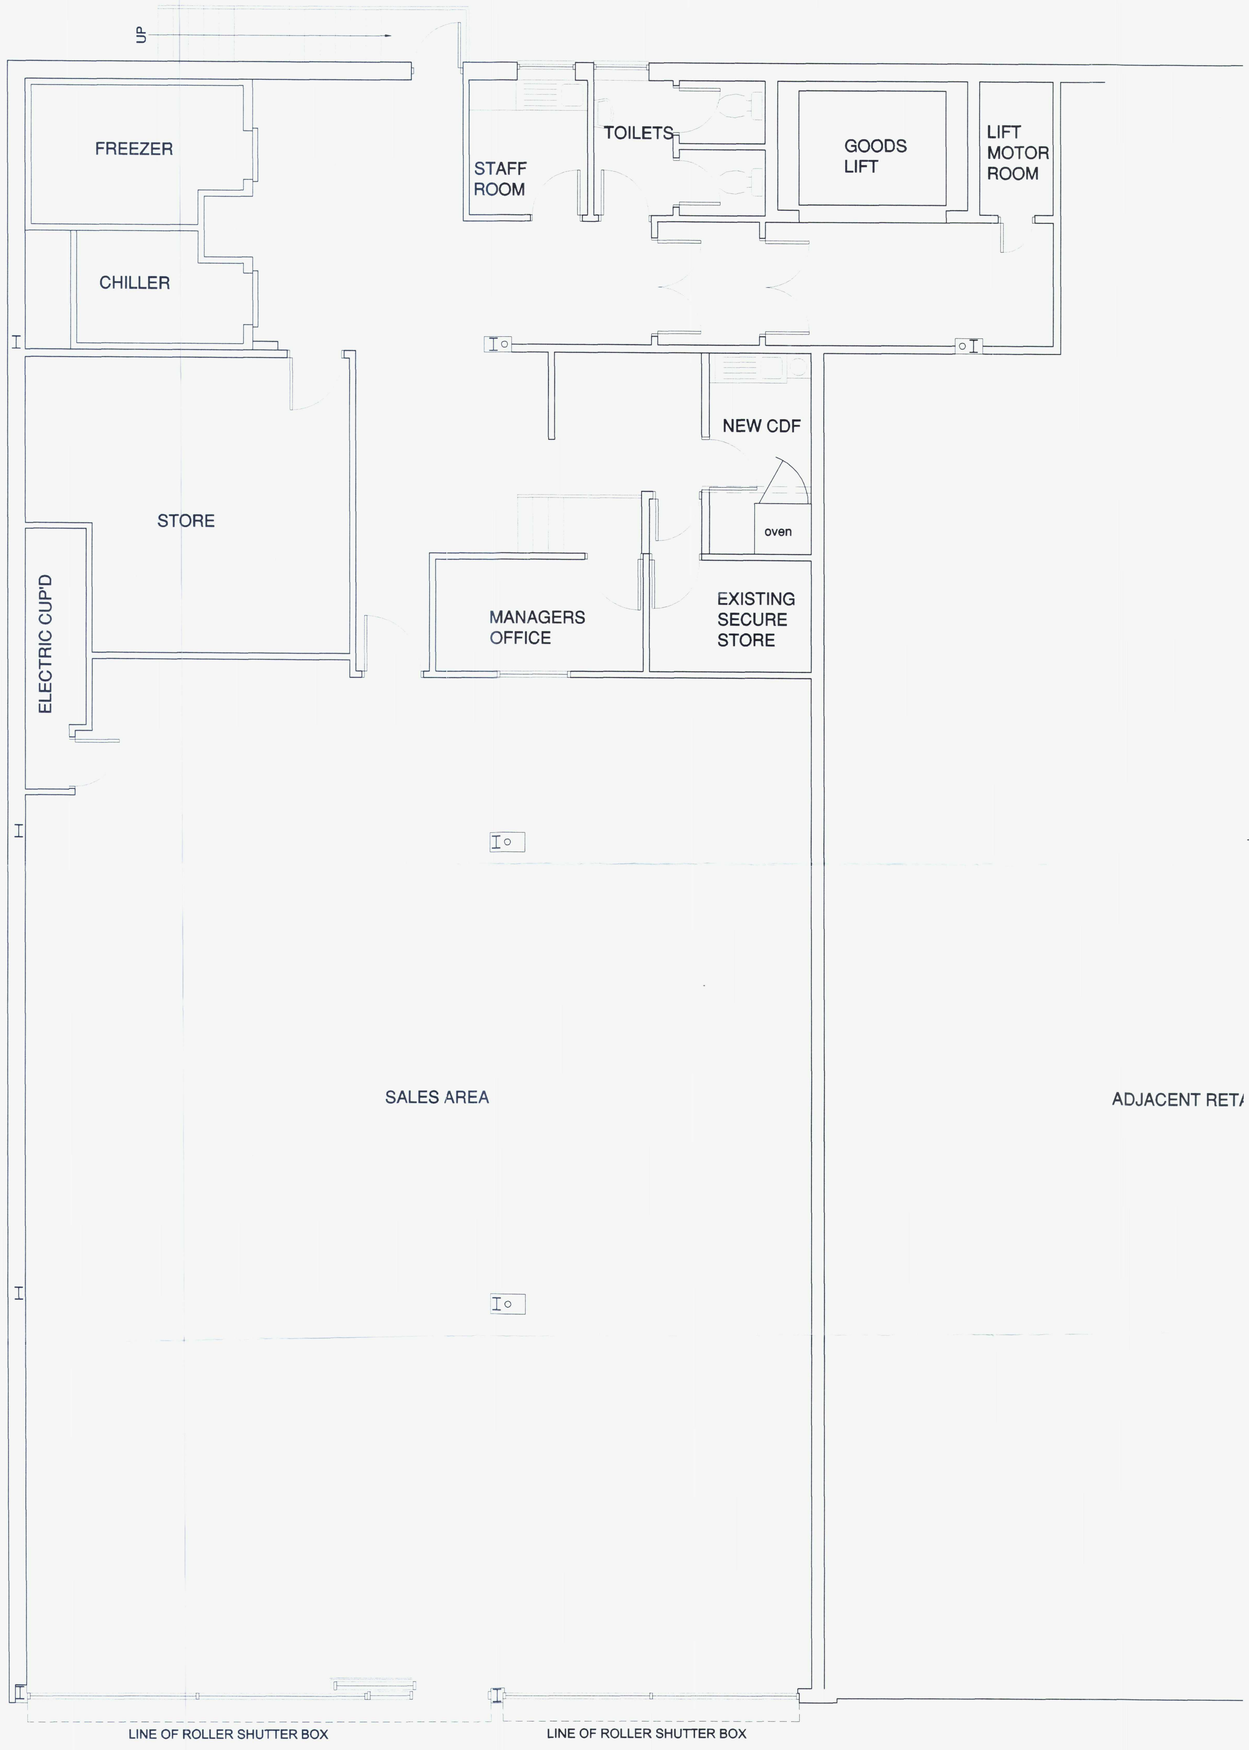


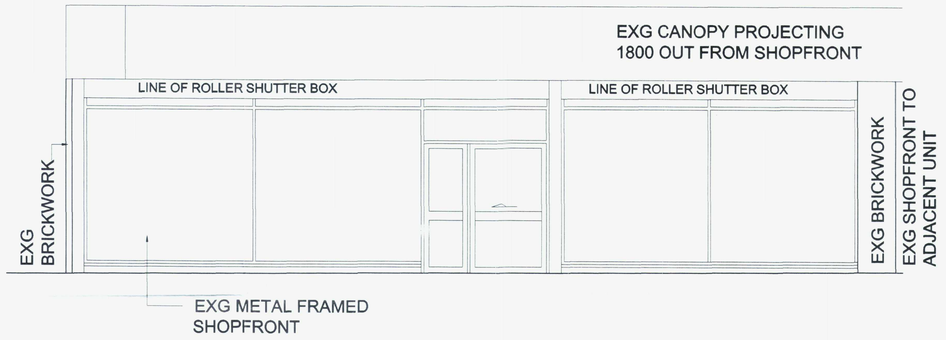


# SHOPFRONT ELEVATION



SHUTTER DETAIL
@ 1:10

MONARCH PUNCHED LATHE ROLLING SHUTTER.
CONSTRUCTED FROM 75 x 0.9 THICK GALVANISED STEEL INTERLOCKING CURVED LATH, PUNCHED SECTIONS APPROXIMATELY AS SHOWN ON DETAIL.

Wellsfield Associates
80 High Street,
Hadleigh,
Essex.
SS7 2PB
Tel: 01702 551123
Fax: 01702 558530
wellsfield@aol.com

project

PROPOSED CO-OP SUPERMARKET
2-3 ROYAL GEORGE PARADE
UPPER SHOREHAM
SHOREHAM ON SEA
WEST SUSSEX BN43 6TB
PROPOSED SHUTTER DETAILS

| date | drawn |
|---|---|
| NOV '06 | CJJ |
| scale | drg no. |
| 1 : 50 | 1123.01 |