Do Not Scale. All dimensions and conditions are to be checked on site prior to preparing drawings or commencing any work. © This drawing is the property of JDRM Architectural Design LLP and protected by the Copyright, Designs and Patents Act. 1988

WALLS TO BE DEMOLISHED

1.5m CEILING HEIGHT LINE

AMENDMENT

ADUR & WORTHING PLANNING SERVICES

PLAN	AWDM/ 0503 /19
DATE ~~VALID~~	Recd 31/5/19

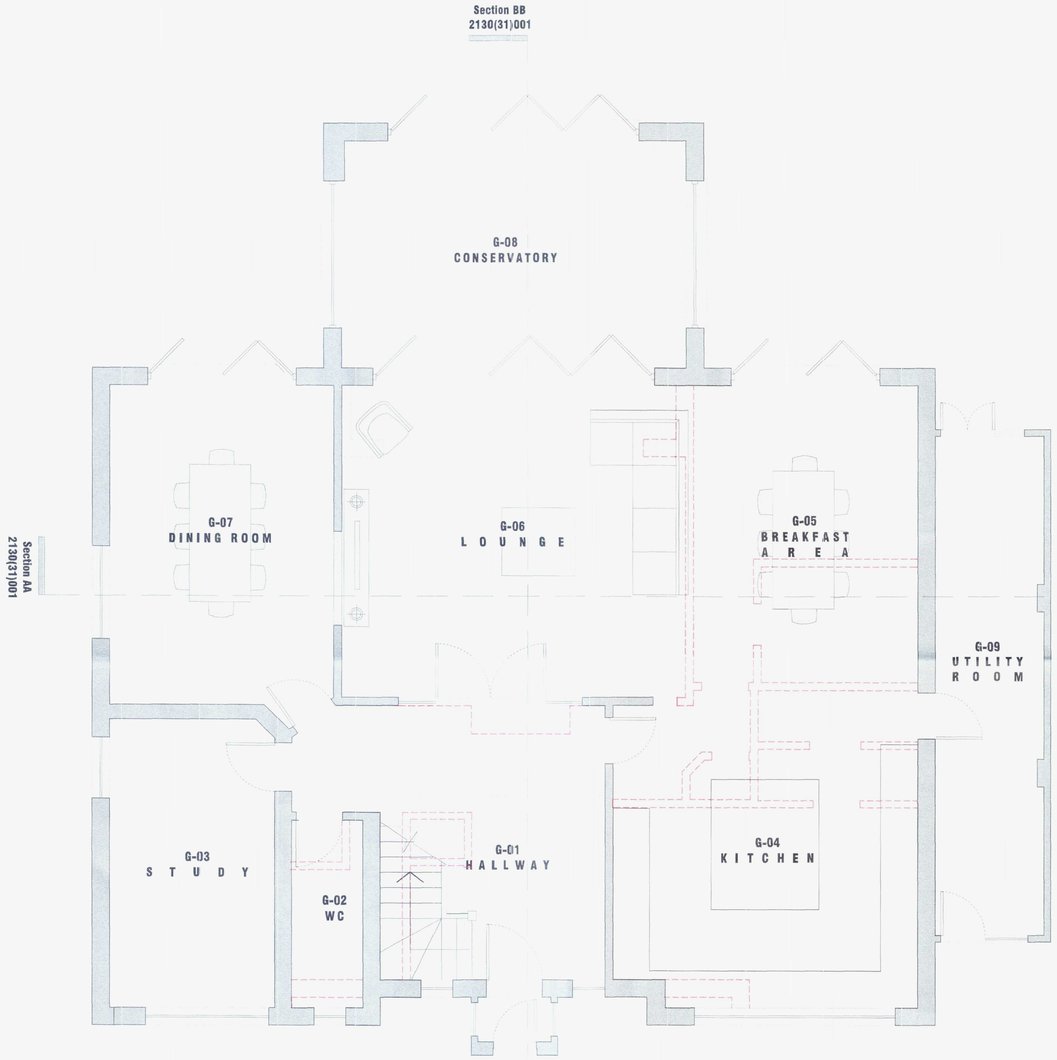

P01 **GROUND FLOOR PLAN** 1:50
PROPOSED

0 0.5 1.0 2.0 3.0 4.0 5.0
Scale in metres

Section BB
2130(31)001

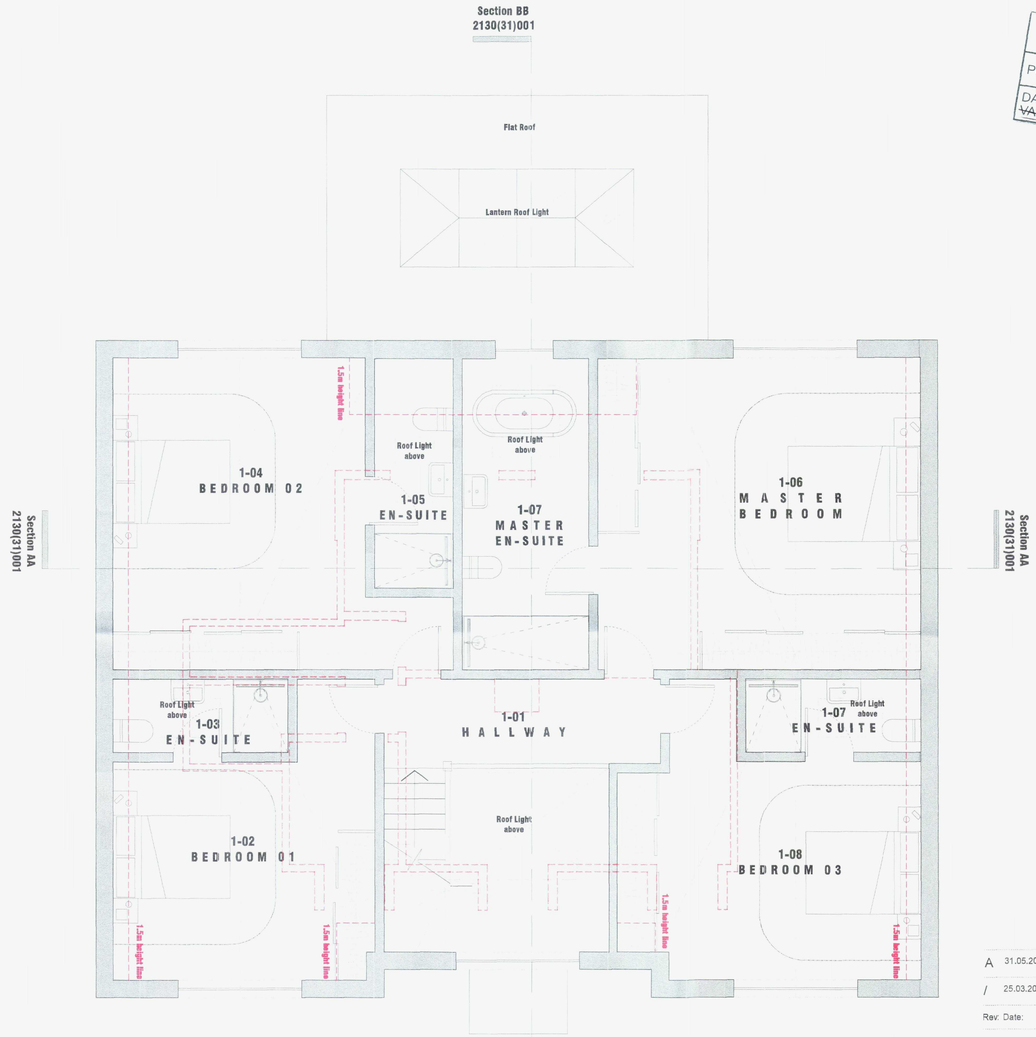

P02 **FIRST FLOOR PLAN** 1:50
PROPOSED

0 0.5 1.0 2.0 3.0 4.0 5.0
Scale in metres

Section BB
2130(31)001

Rev:	Date:	Notes:	Drawn:	Checked:
A	31.05.2019	1.5m ZONE ADDED TO FIRST FLOOR PLAN	RM	JD
/	25.03.2019	ISSUE FOR APPROVAL	RM	JD

Project:
SHEARINGS, THE STREET

SHOREHAM-BY-SEA
PETER HUDSON

JDRM ARCHITECTURAL DESIGN LLP

drawing number:
2130(21)001

rev:
A

PROPOSED PLANS
GROUND + FIRST

SCALE 1:50 @ A1

Issued for:
APPROVAL

Drawn by: RM
Checked by: JD

J D R M / 17 Coventry St / Brighton / BN1 5PP / www.jdrmarchitecture.com