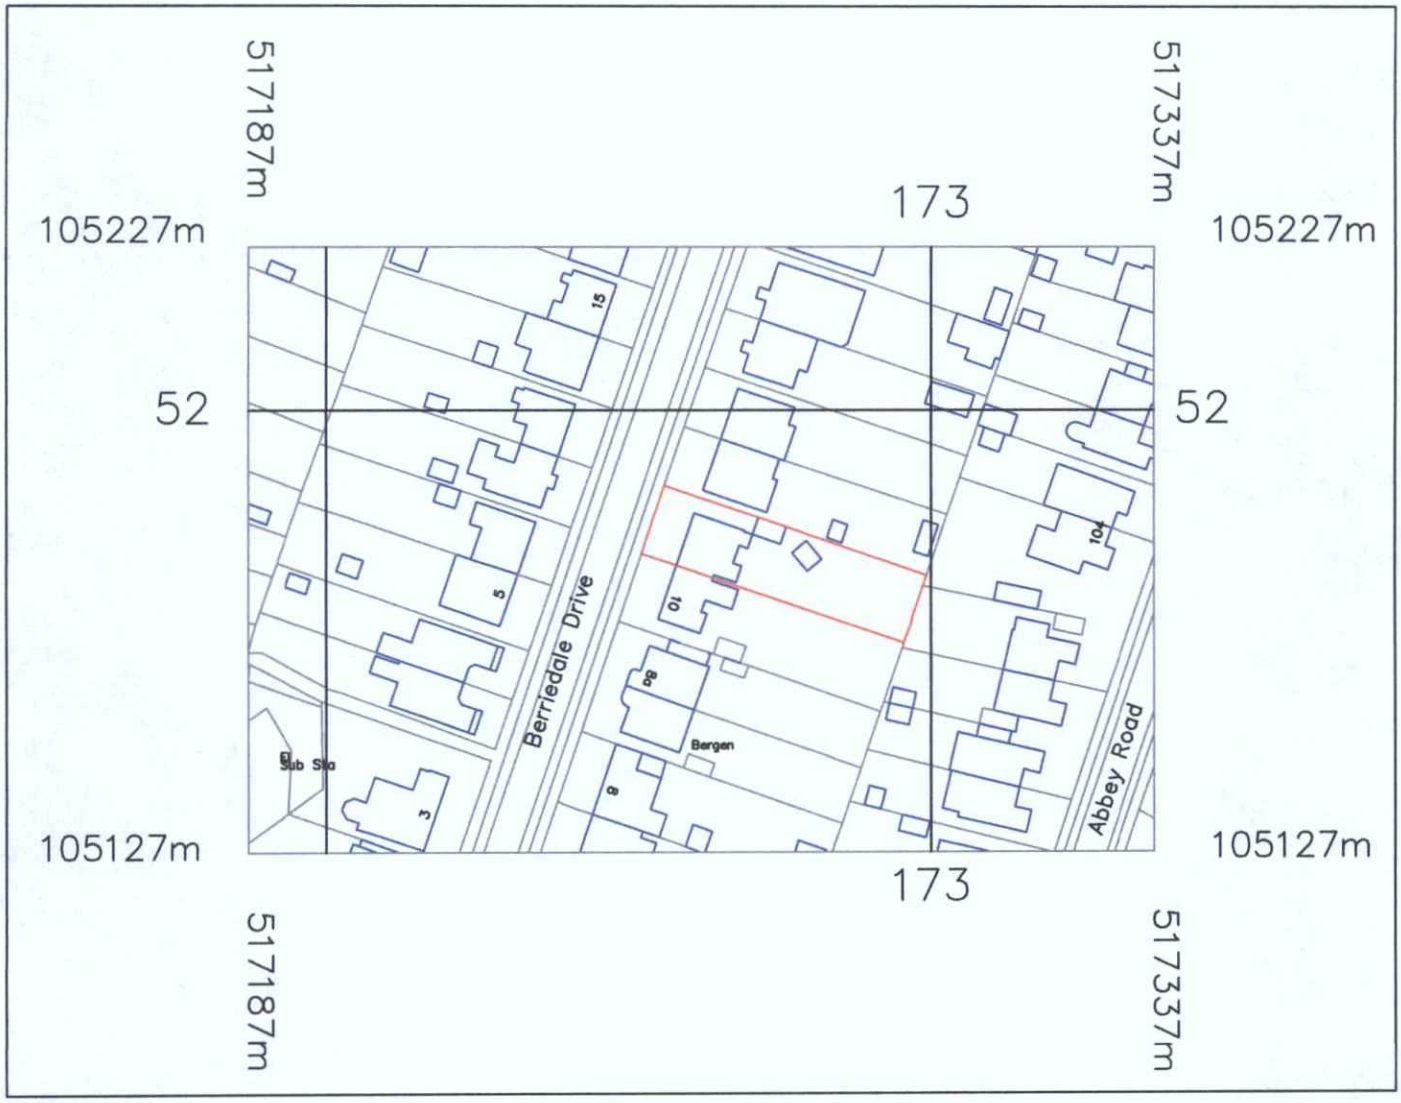


20 0 20 40 60 80 100

Metres

N

12 Berriedale Drive
Lancing
Site Plan 1:1250
A4 Paper

ADUR & WORTHING
PLANNING SERVICES

PLAN	AWDM/ 0874/16
DATE VALID	- 7 JUN 2016

© Crown Copyright 2016
Reproduction in whole or in part is prohibited without the prior permission of Ordnance Survey.