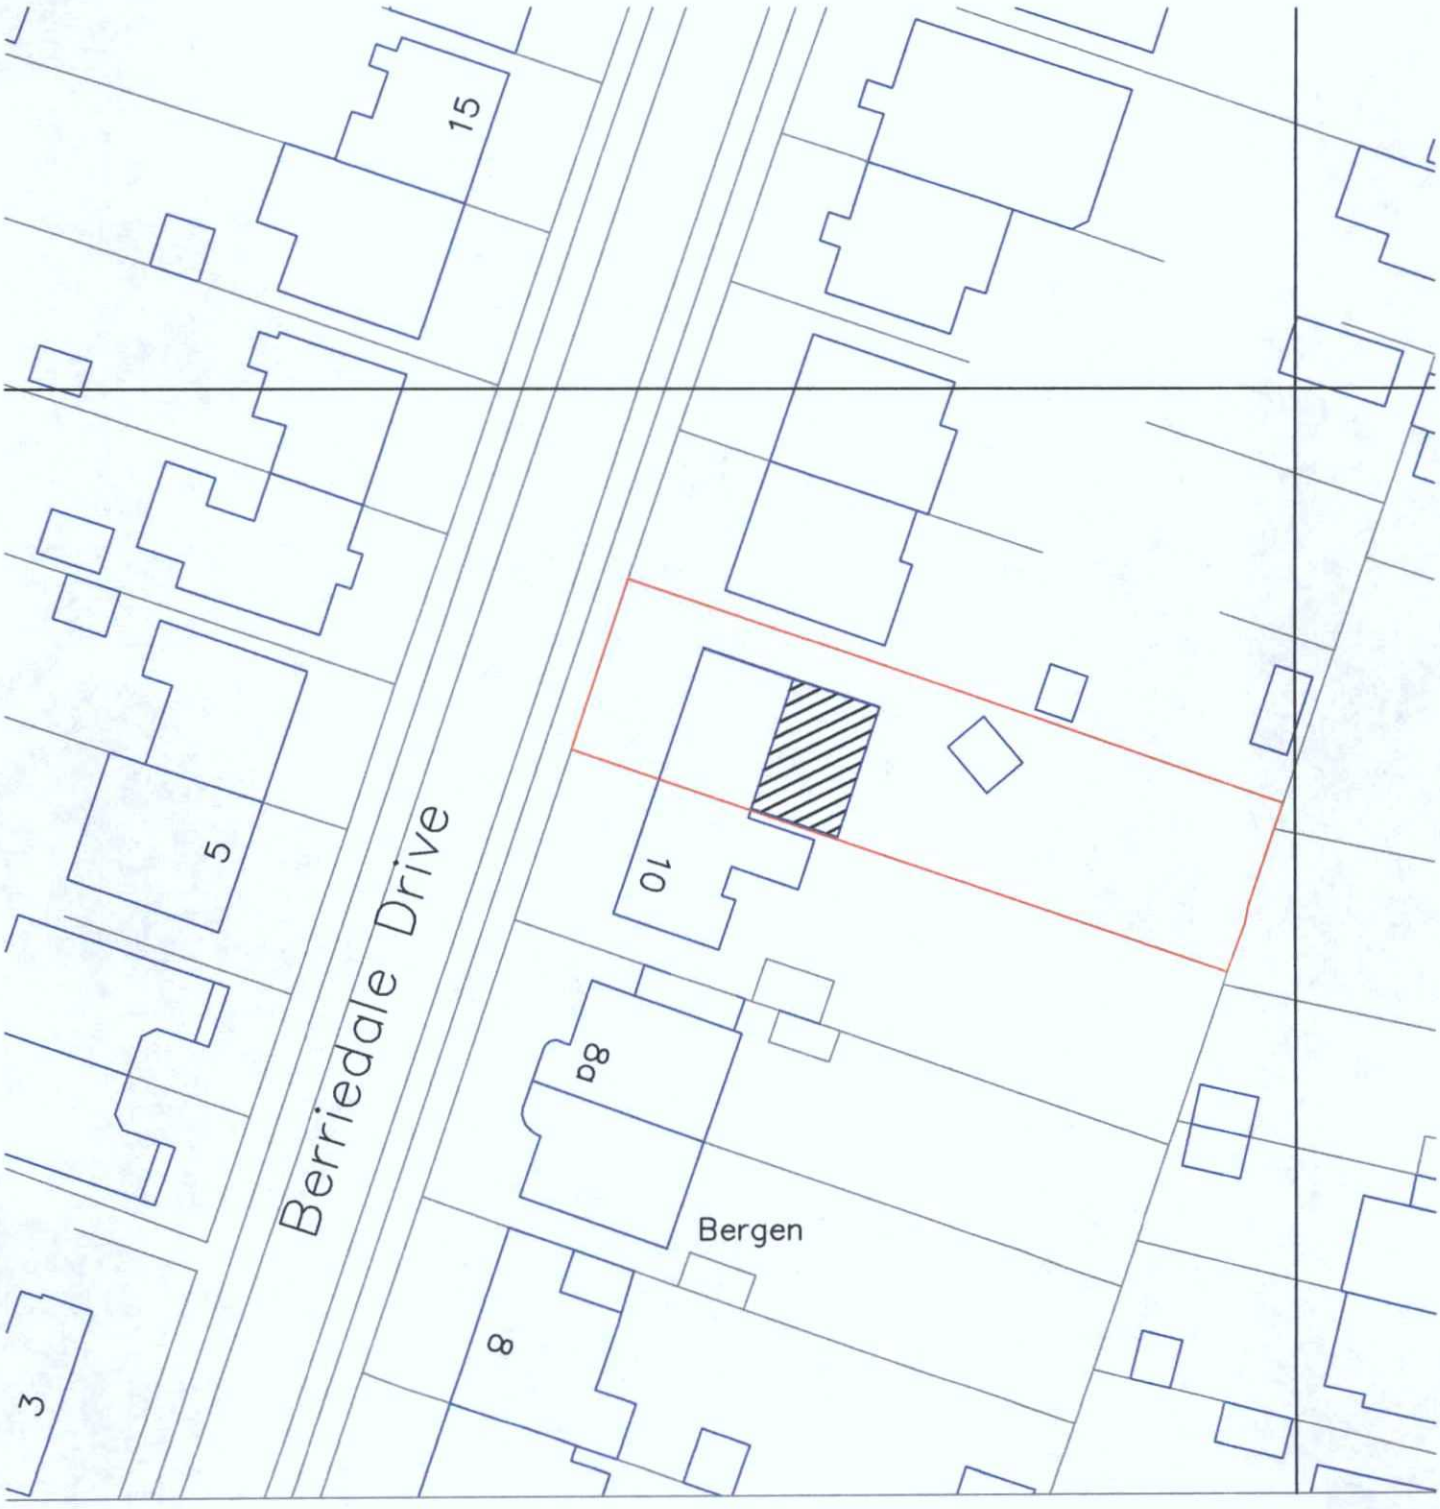


0 20 40 60 80

Metres

N

12 Berriedale Drive
Lancing
Block Plan 1:500
A4 Paper

ADUR & WORTHING
PLANNING SERVICES

PLAN	AWDM/0874/16
DATE VALID	- 7 JUN 2016