
ALL DRAWINGS TO BE READ IN CONJUNCTION WITH ENGINEERS DRAWINGS.


ALL DIMENSIONS TO BE CONFIRMED ON SITE

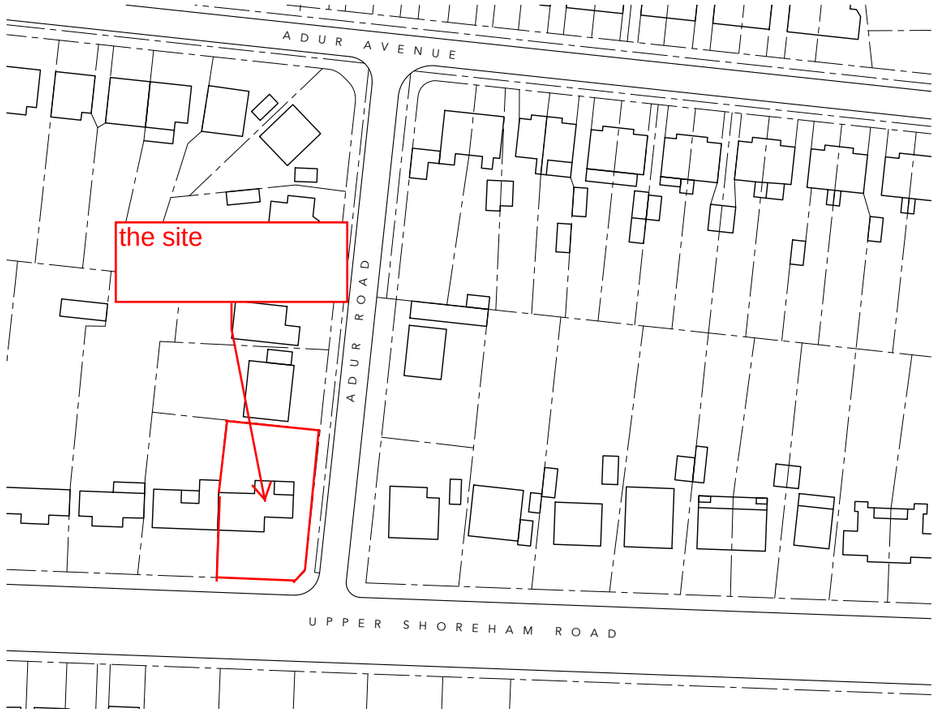

Location Plan

Scale 1:1250

0 12.5m 25m 62.5m

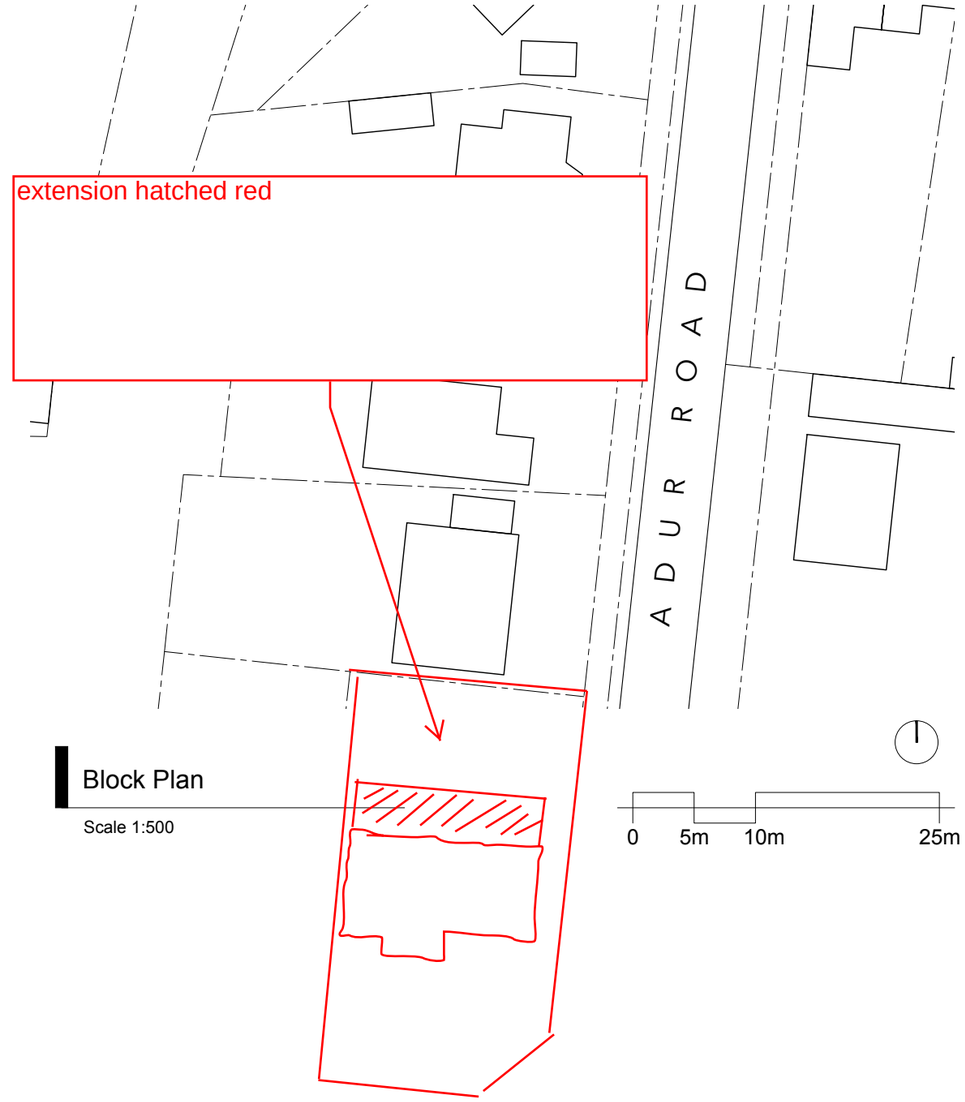

Block Plan

Scale 1:500

0 5m 10m 25m

Client	
Project	408 Upper shoreham rd
Sta	
Scale	1:1250/1:500 @ A3 Date 29 09 2021
Drawing	Location Plan/ Block Plan
Drawing No.	03