
Location Plan

Site Address: **Haymakers, 4, Old Shoreham Farm, The Street, Shoreham-by-sea, BN43 5NJ**

PlanningPortal

Date Produced: **31-Mar-2025**

Scale: **1:2500 @A4**

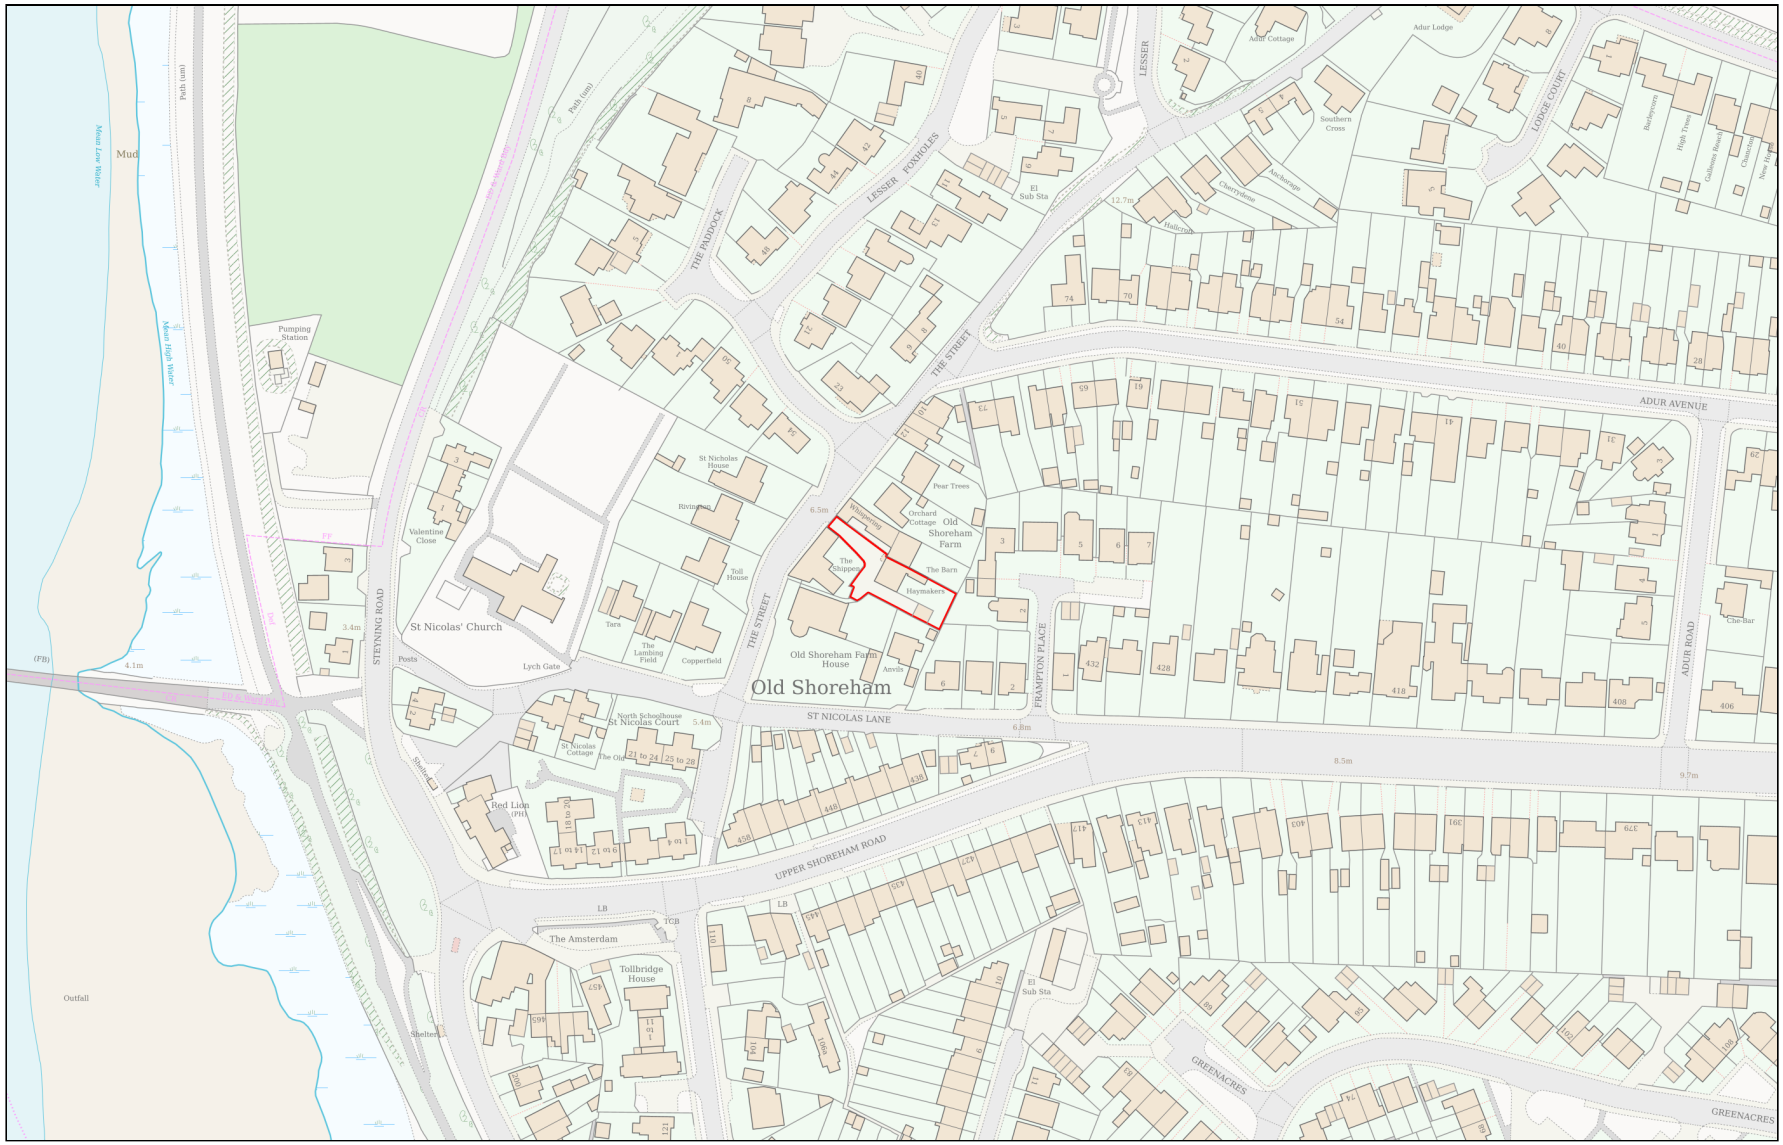

Planning Portal Reference: **PP-13909467v1**

Powered By TerraQuest

© Crown copyright and database rights 2025 OS 100042766