A3 PAPER SIZE

SCALE 0 1 2 3 4 5 METRES

ADUR & WORTHING
PLANNING SERVICES

PLAN	AWDM/1145/19
DATE VALID	19 JUL 2019

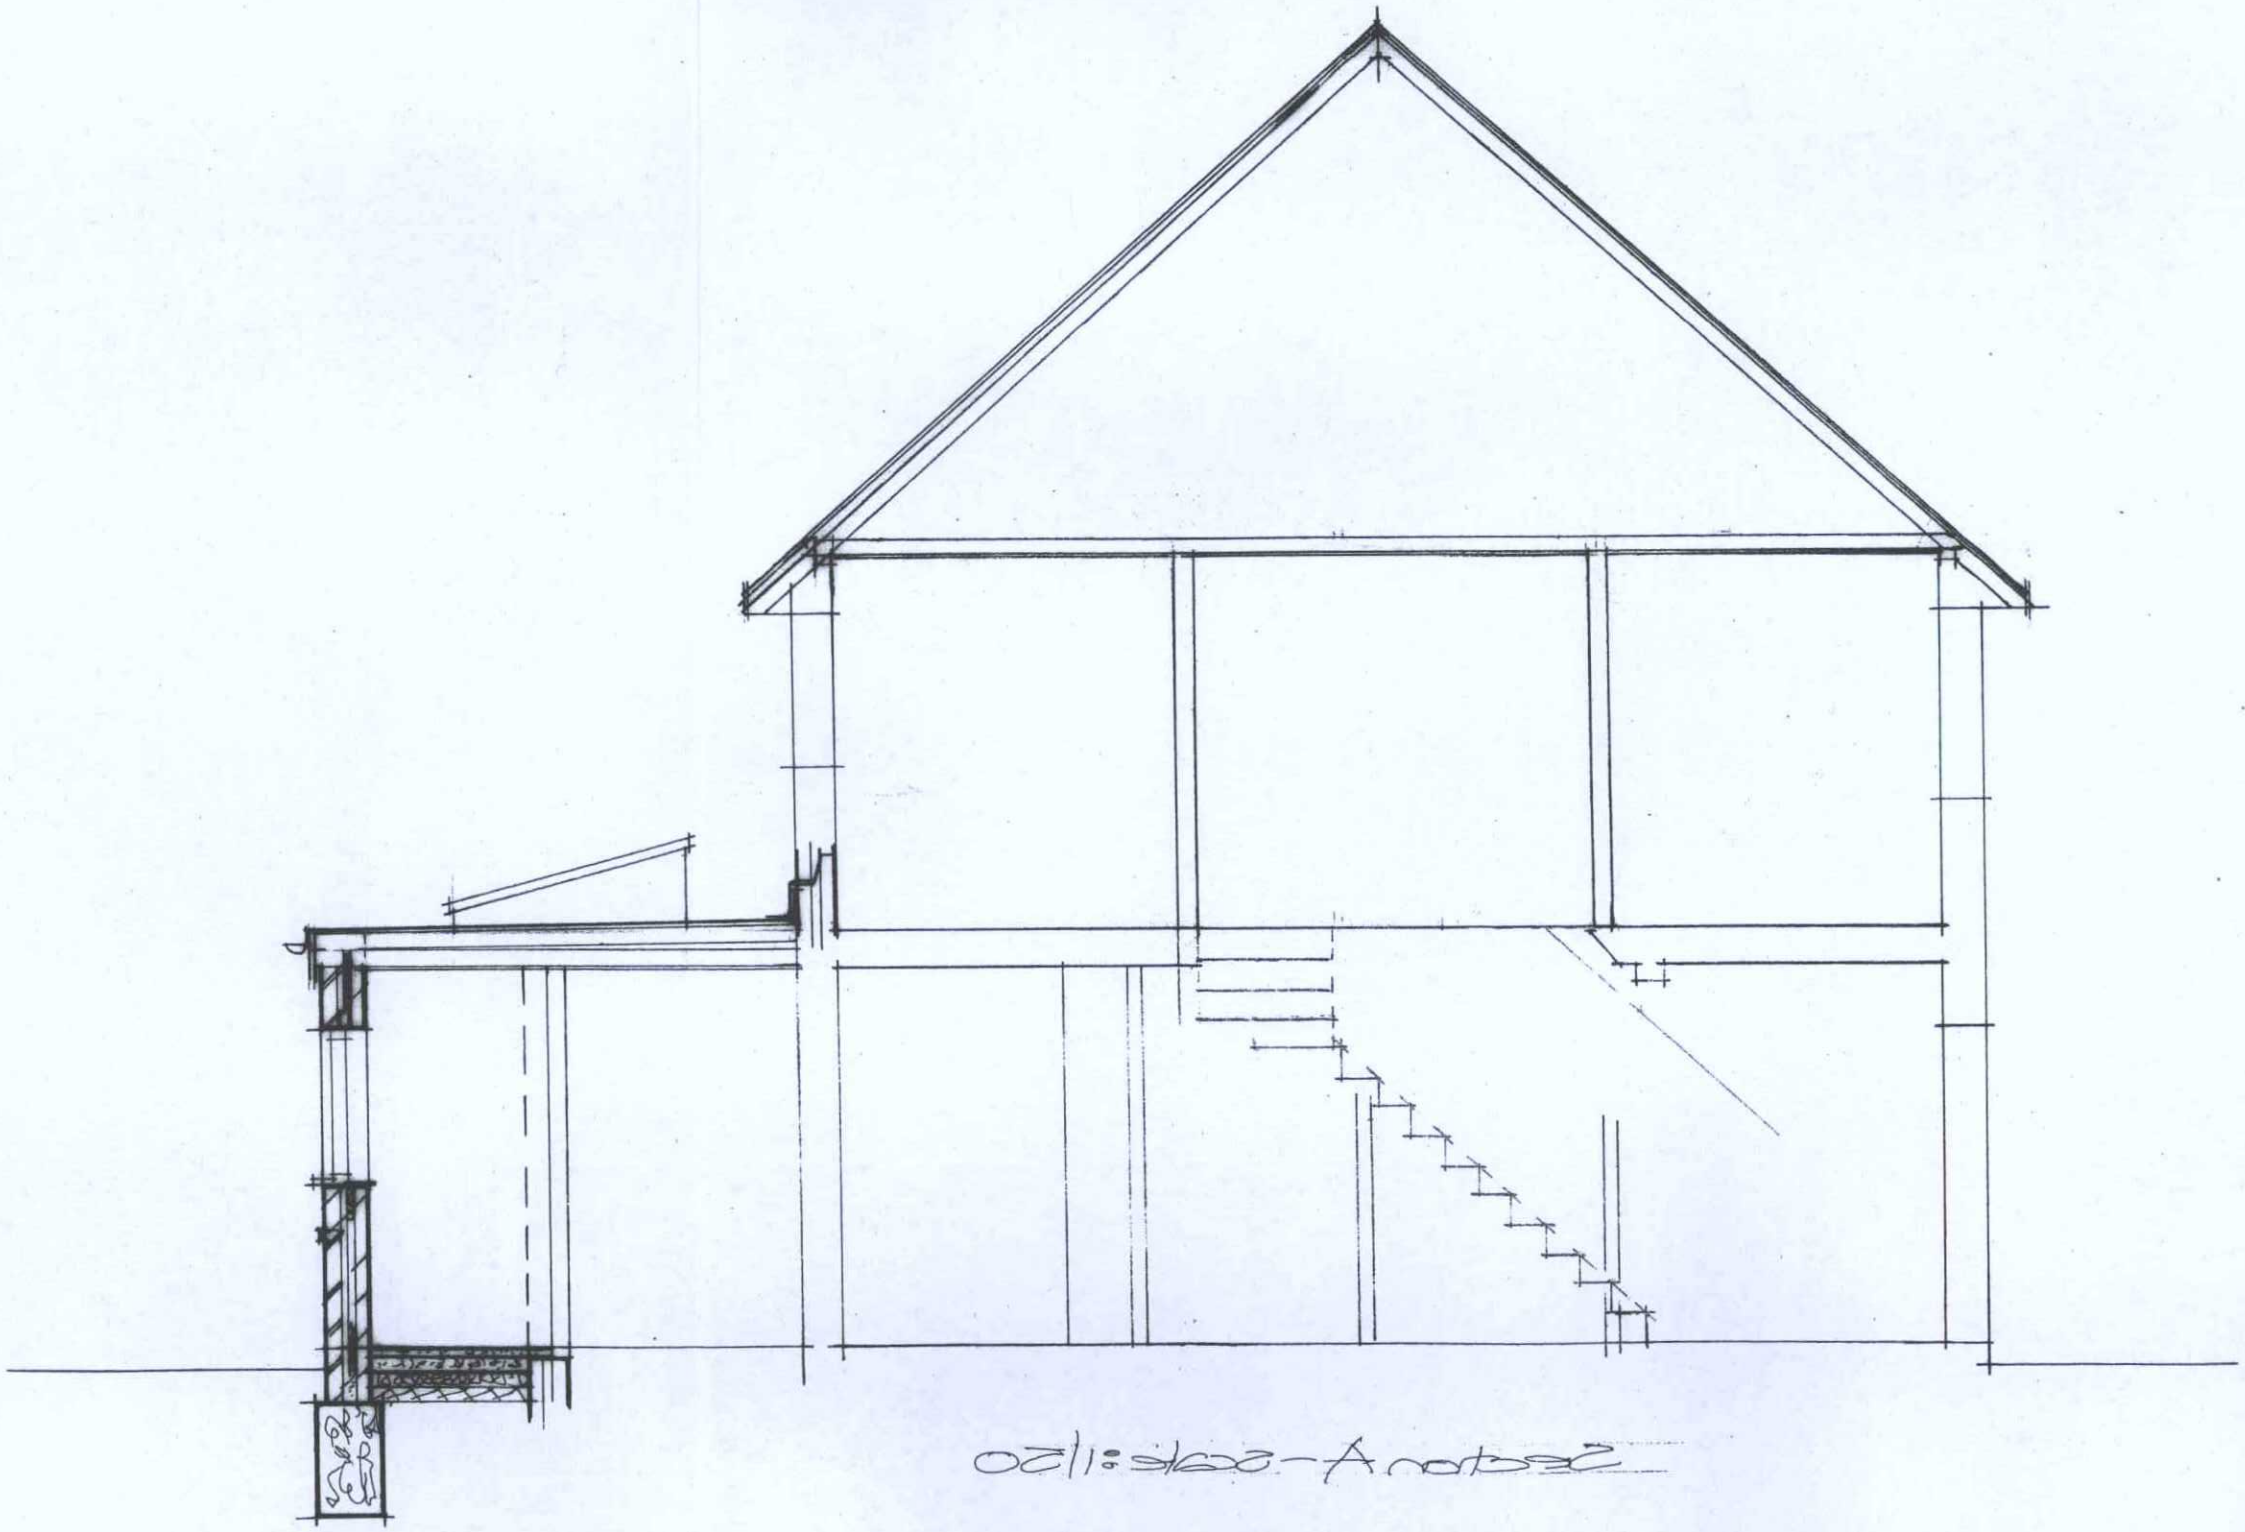

Section 1\50

Paul Trussler
44 Firle Road
Lancing
West Sussex
BN15 0NZ

222 UPPER SHOREHAM ROAD
SHOREHAM-BY-SEA
WEST SUSSEX BN43 6BG

Drawing No. 219\570\13