A3 PAPER SIZE

ADUR & WORTHING PLANNING SERVICES	
PLAN AWDM/1145/19	PLAN
DATE VALID 19 JUL 2019	DATE VALID

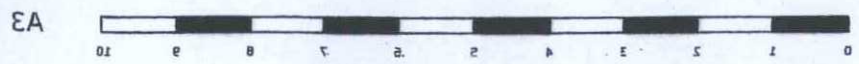

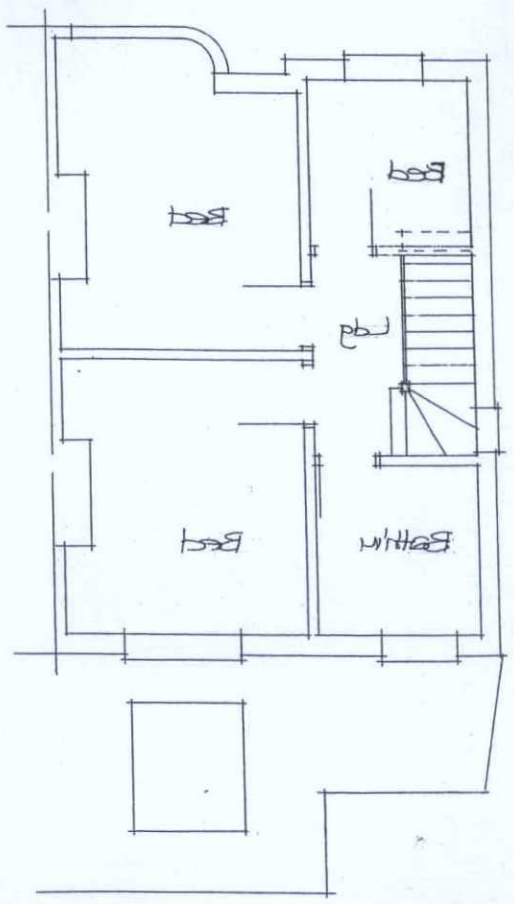

Existing First Floor Plan 1\100

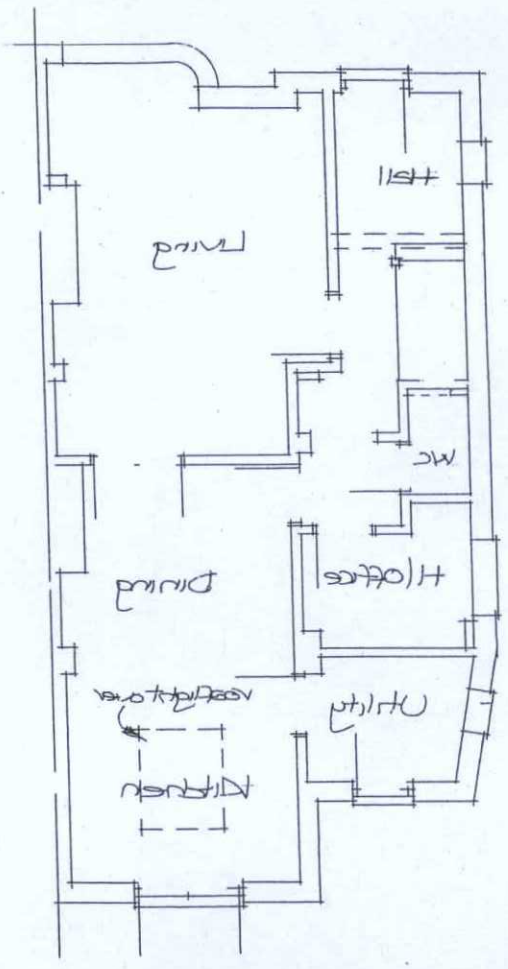

Existing Ground Floor Plan 1\100

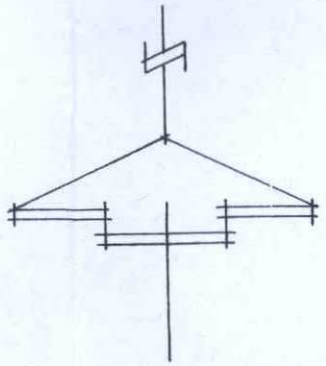

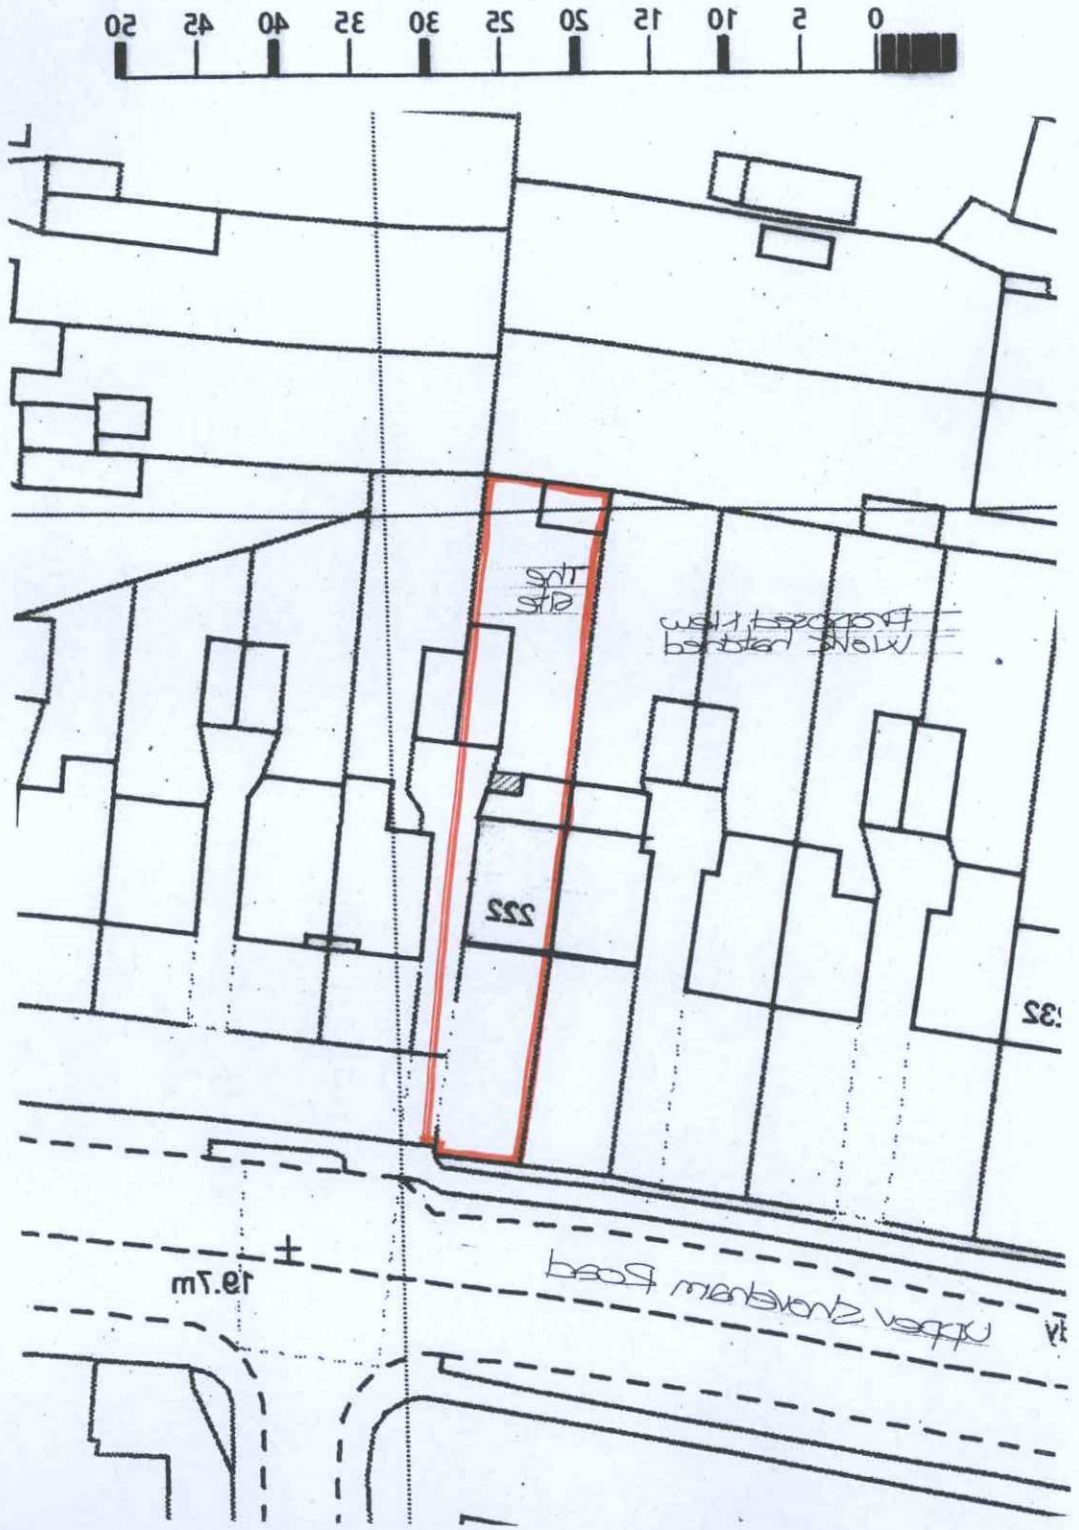

Site Plan 1\500

222 UPPER SHOREHAM ROAD
SHOREHAM-BY-SEA
WEST SUSSEX BN43 6BG

Paul Trussler
44 Firle Road
Lancing
West Sussex
BN15 0NZ

Drawing No. 219\570\10