ADUR & WORTHING
PLANNING SERVICES
PLAN AWDM/ 1168/16
DATE VALID 27 JUL 2016

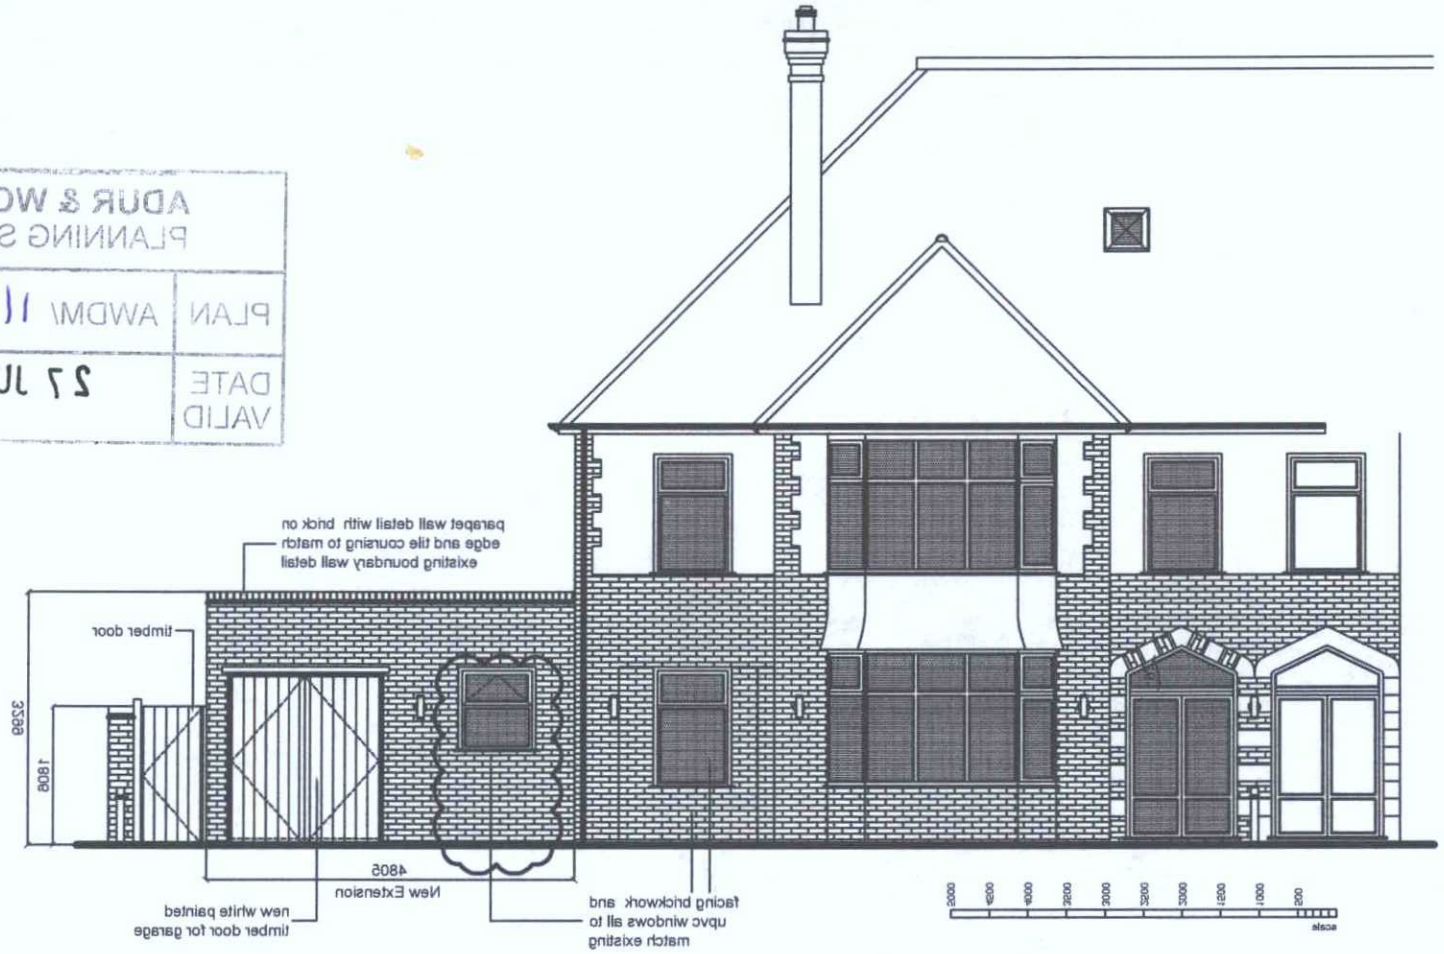

MOJO INTERIOR DESIGN - PROJECT MANAGEMENT ARCHITECTURE - PROPERTY DEVELOPMENT Office 677 Al Barsha South 1, Dubai, United Arab Emirates Telephone: +971 50 903 9345 www.mojo.ae	DRAWING TITLE	PROPOSED FRONT ELEVATION	REVISION	NOTES
	SCALE	1:100 @ A4	CHANGES TO EXTENSION TO SUIT LOCAL AUTHORITY COMMENTS	GENERAL NOTES 1. [illegible] 2. [illegible] 3. [illegible] 4. [illegible] 5. [illegible] 6. [illegible]
	ISSUE	TENDER	15 JULY 2016 REVISION B Sill height window to utility room increased	
	DRAWING NUMBER	7		
	REVISION	B		

PROJECT NAME EXTENSION AT 24 MILL LANE, SHOREHAM BY SEA, WEST SUSSEX, UK

CLIENT
MR AND MRS GOODWIN