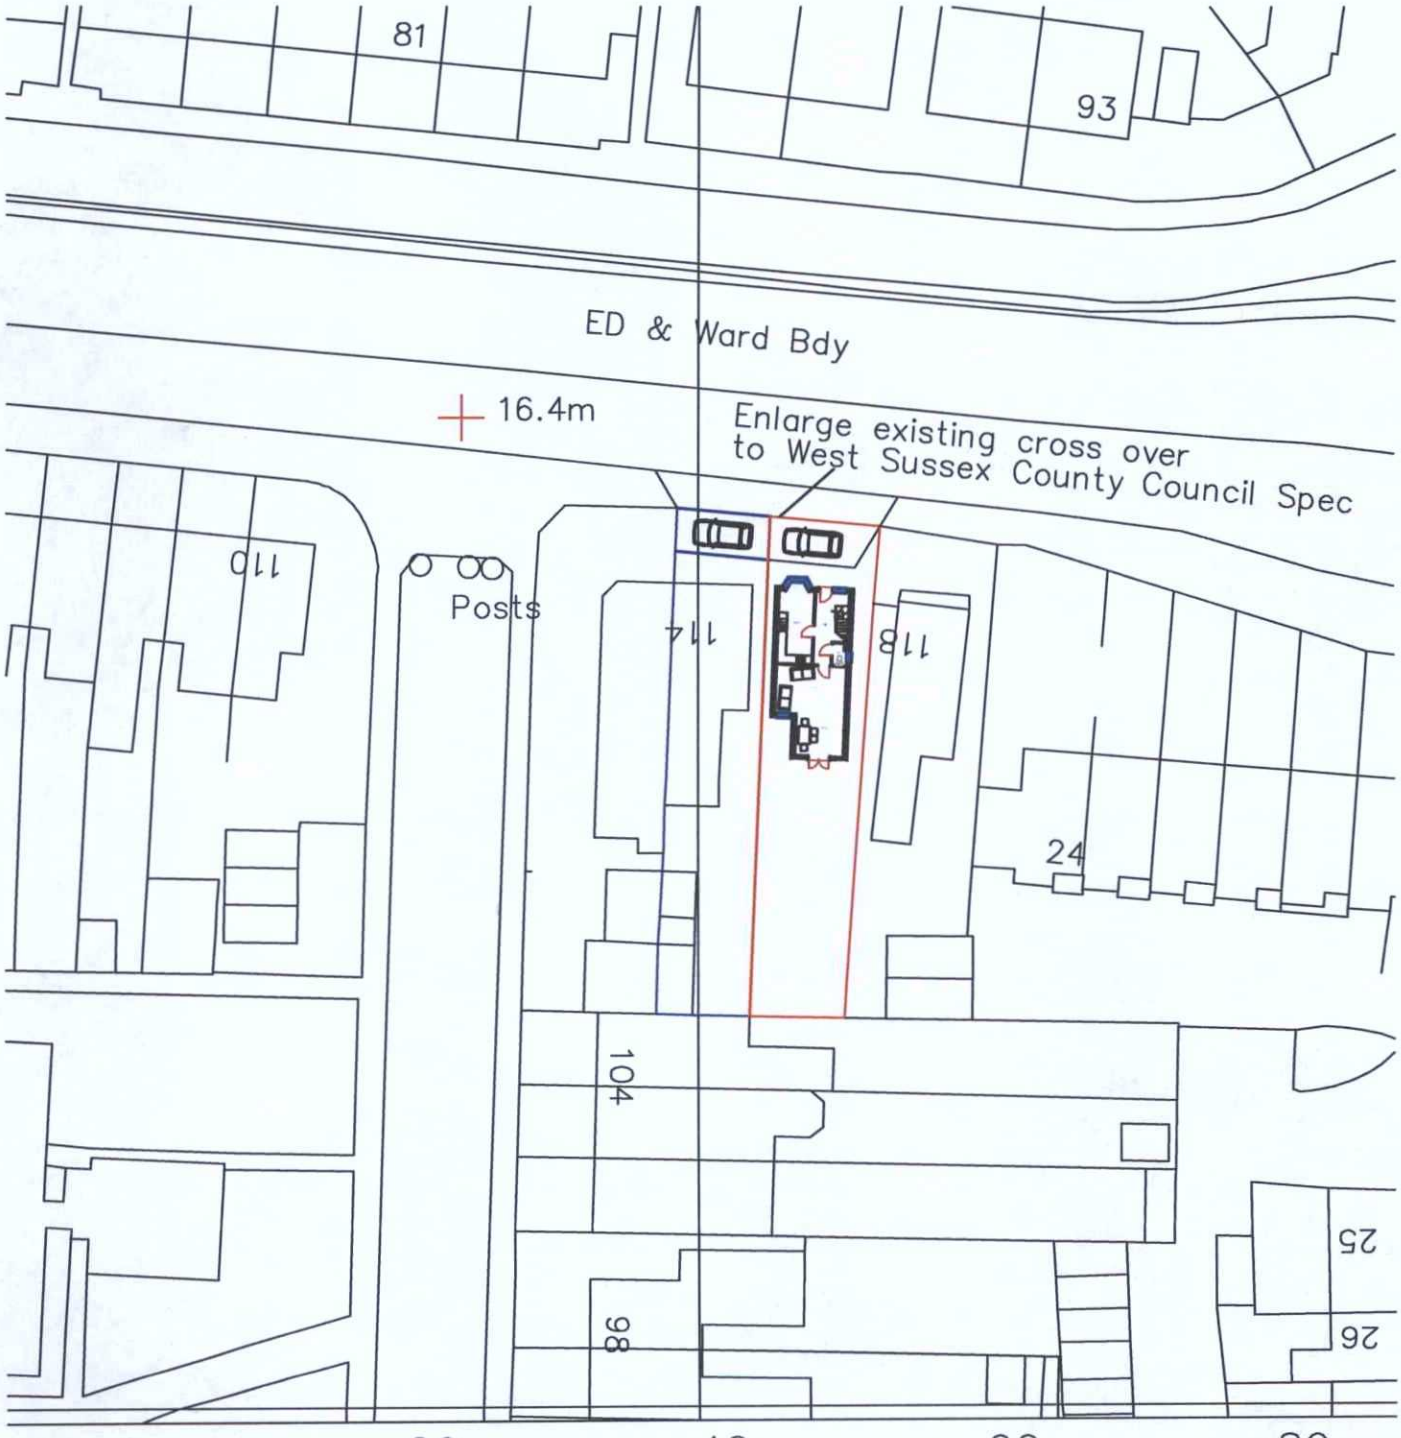

AMENDMENT

N

Metres
Plot at 114 Old Shoreham Road
Southwick
Block Plan 1:500
A4 Paper

ADUR & WORTHING
PLANNING SERVICES

PLAN	AWDM/ 0657/16
DATE VALID	26. 07. 16