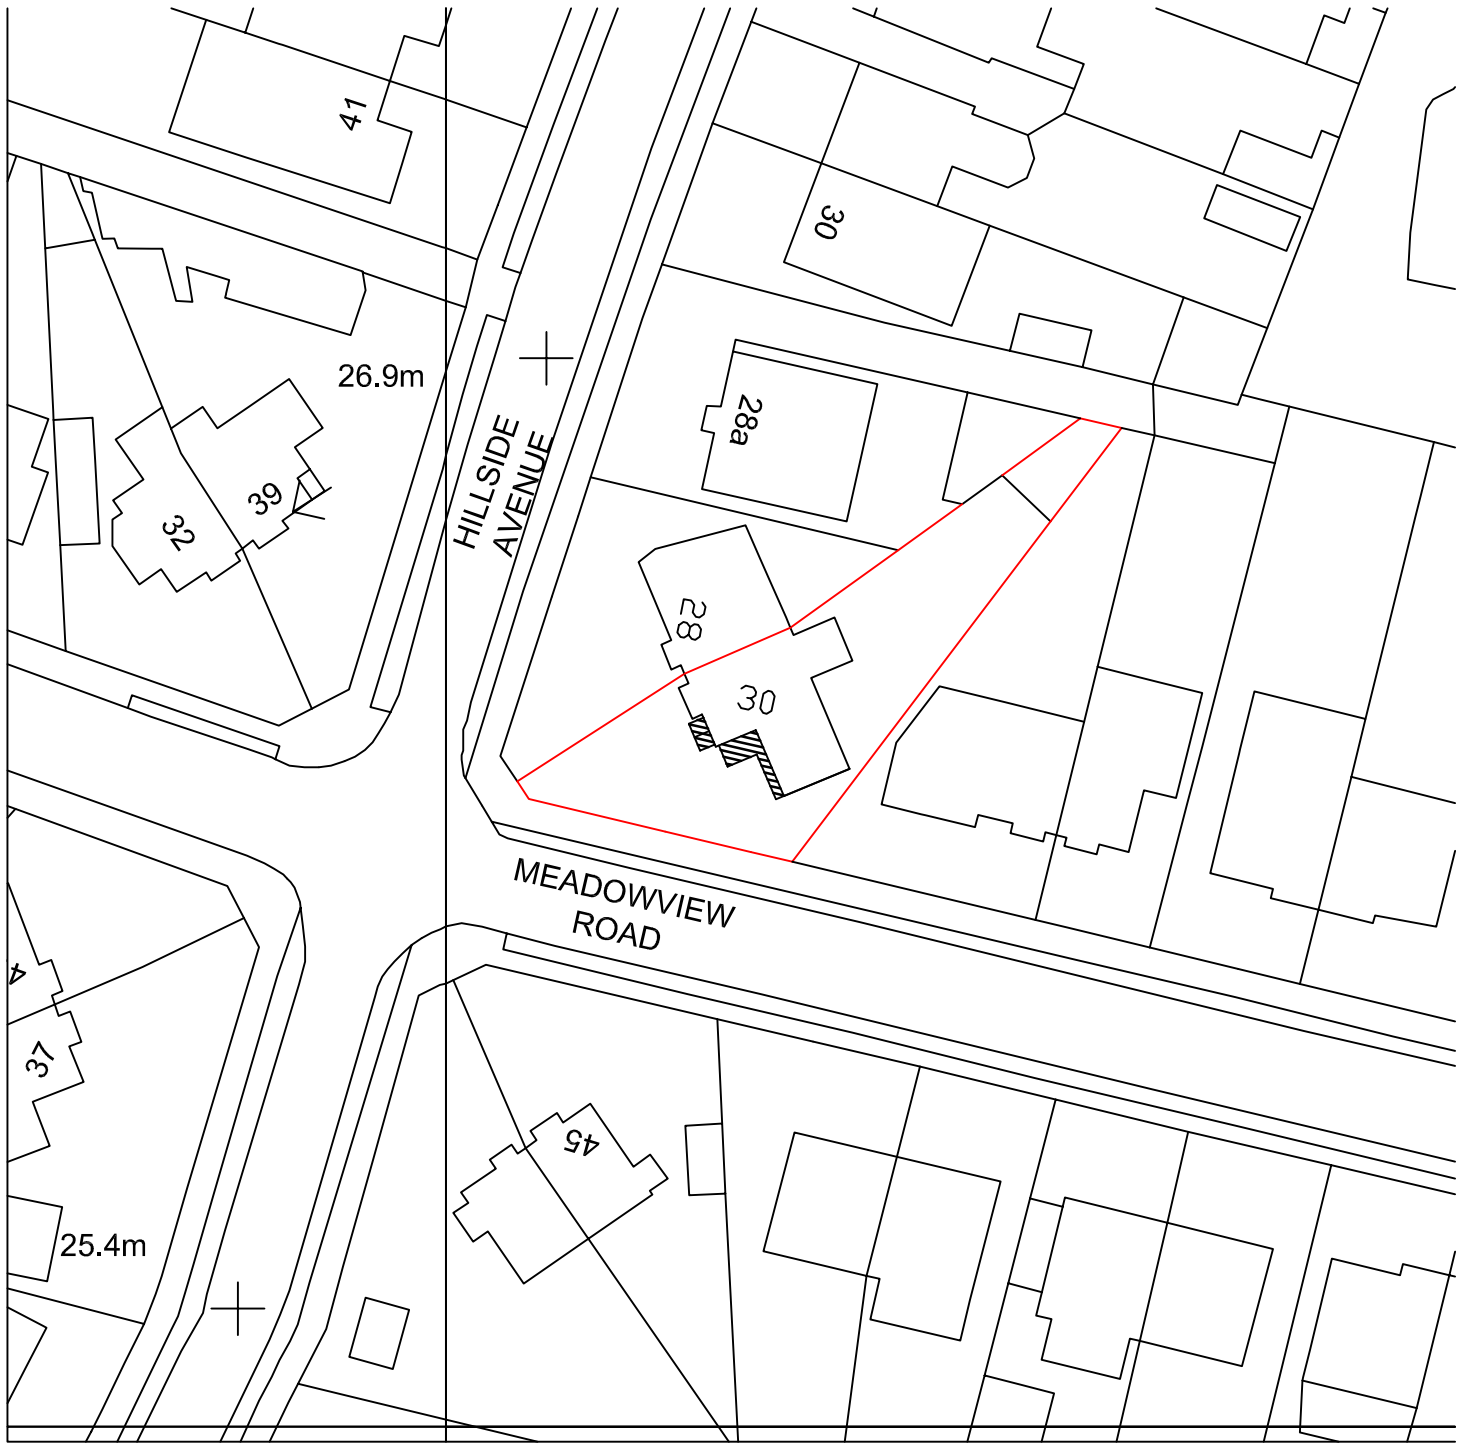


Metres
30 Meadowview Road
Sompting
Block Plan 1:500
A4 Paper