ADUR & WORTHING
PLANNING SERVICES
PLAN AWDM/0463/15
DATE VALID 30 MAR 2015

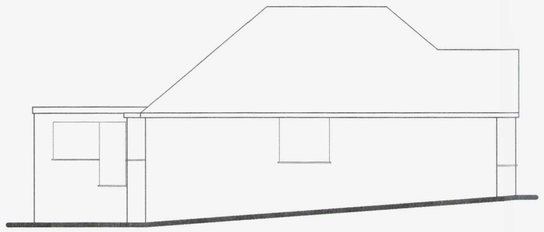

Existing Side Elevation

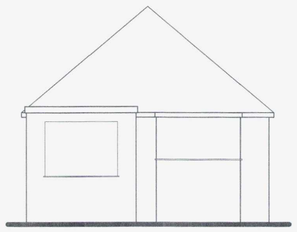

Existing Rear Elevation

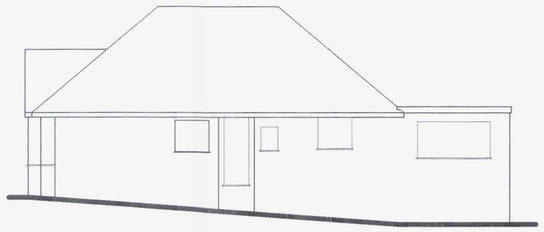

Existing Side Elevation

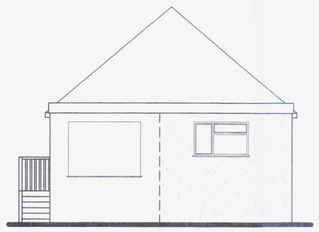

Proposed Rear Elevation



Proposed Side Elevation

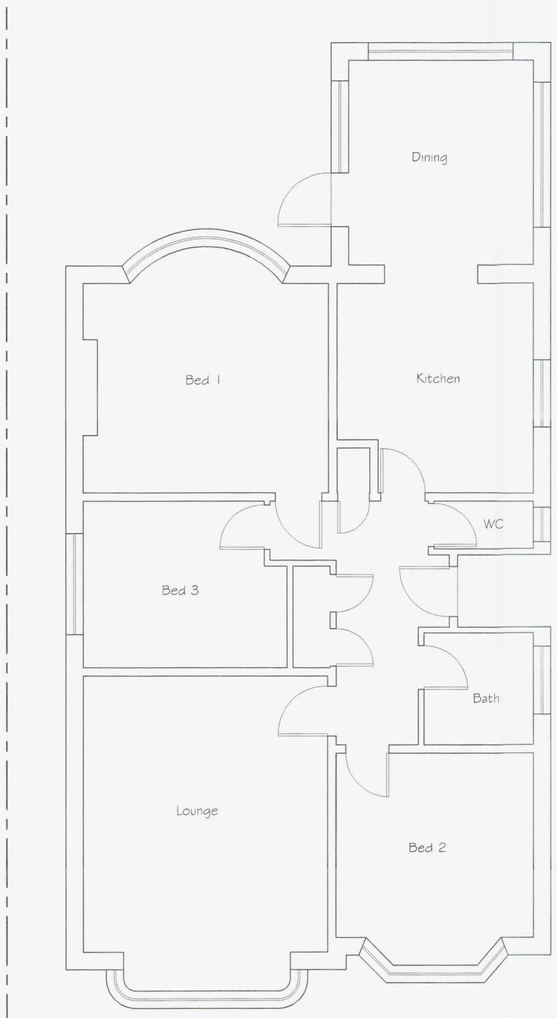

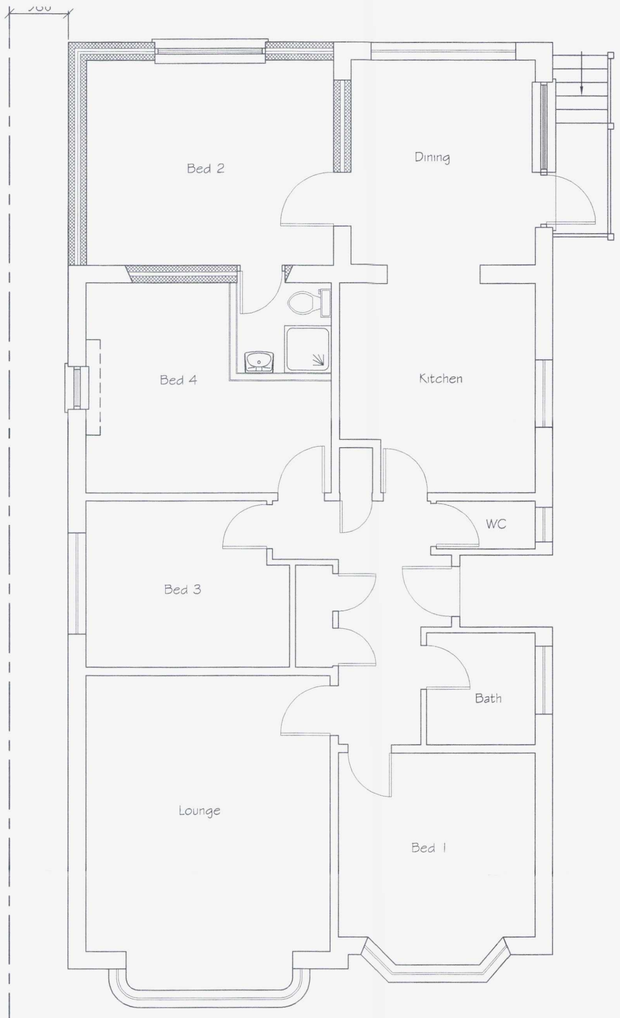

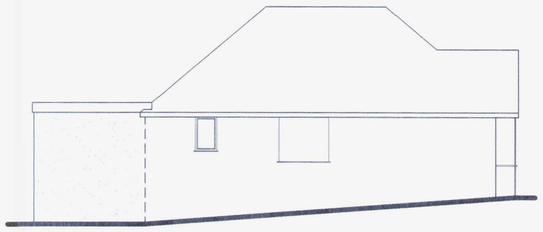

Proposed Side Elevation

Existing Floor Plan

Proposed Floor Plan

0 0.5 1 2 3 4 5 6 7 8 9 10

SCALE 1:50

Tony Rogers
Building Consultants
Address: 40 Dawn Crescent, Upper Beeding
West Sussex, BN44 3WH
Telephone: 01903 815225 Fax: 01903 815225

Rev.	Date:	Revision Description:

Client: Mr & Mrs M Oborne

Address: 56 Overhill
Southwick
West Sussex
BN42 4WJ

Project: Proposed rear extension

Scale: 1:50 1:100
Paper Size A1

Date: March 2015

Drawing No: 15/1013/01

Drawn By: AWR

Revision: