
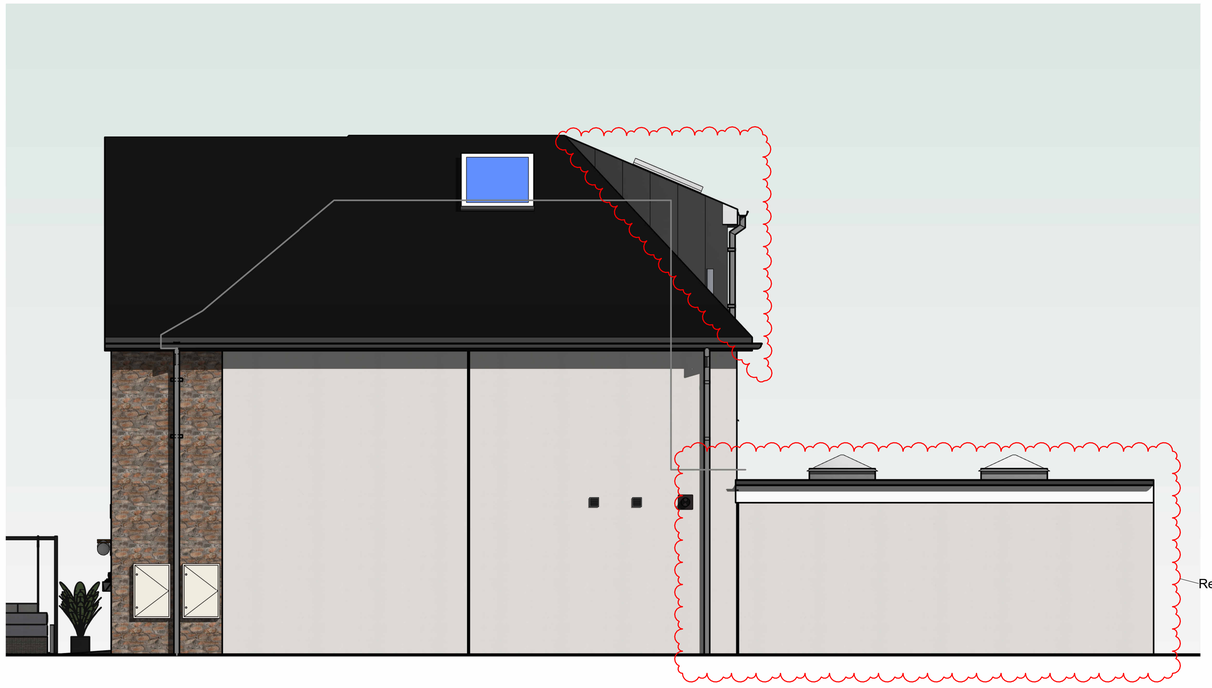


Proposed East Side Elevation

1 : 50

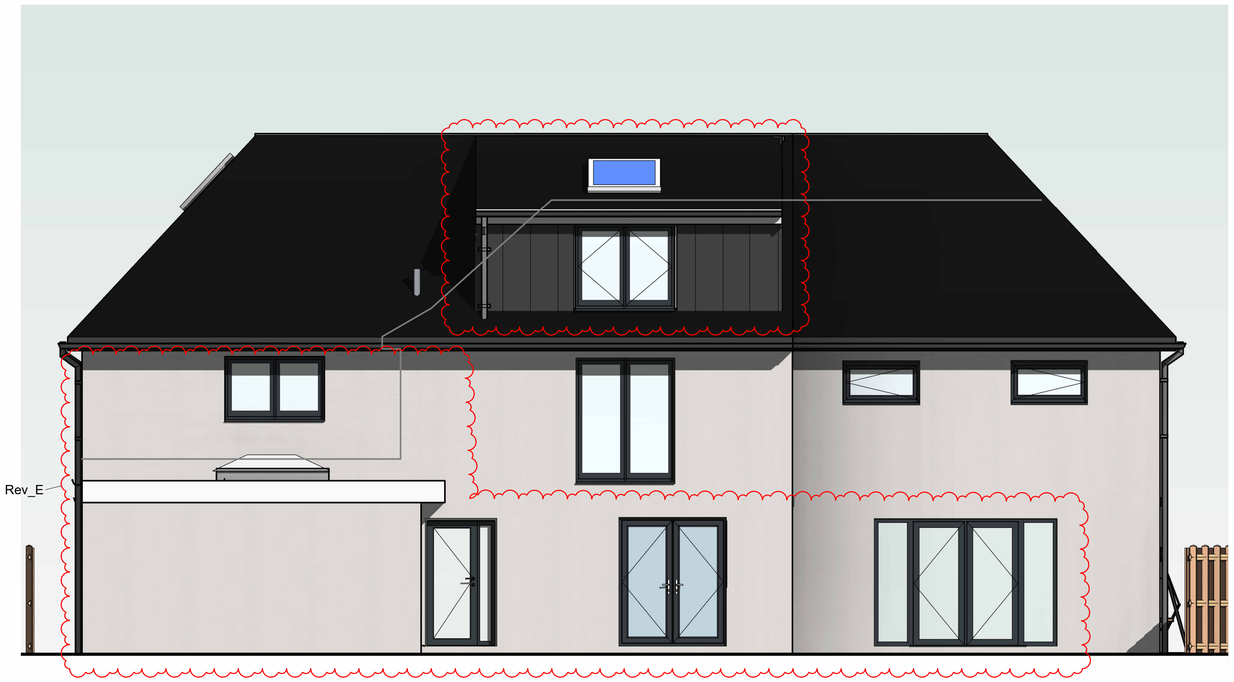

Proposed North Rear Elevation

1 : 50

0m 1m 2m 3m 4m 5m


VISUAL SCALE 1:50 @ A1

Notes:

1. THE COPYRIGHT OF THIS DRAWING IS VESTED IN ARCHEVOLVE AND IT MAY NOT BE REPRODUCED IN WHOLE OR PART OR USED FOR THE MANUFACTURE OF ANY ARTICLE WITHOUT THE EXPRESS PERMISSION OF THE COPYRIGHT HOLDERS.

2. WORK TO FIGURED DIMENSIONS ONLY.

3. THIS DRAWING IS TO BE READ IN CONJUNCTION WITH ALL RELEVANT ARCHITECT'S, SERVICE ENGINEER'S AND ARCHEVOLVE AND SPECIFICATIONS.

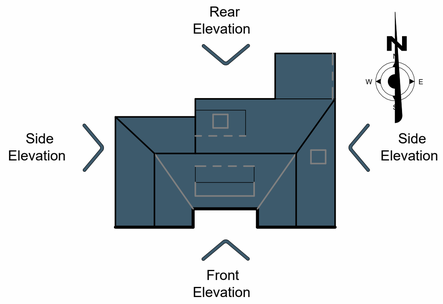

Rev_E	Changes to the Single Storey Rear Room, Fenestration to the Rear and Glass Balsutrading	AP	04/12/24
Rev_D	Extended the Office/GYM	AP	27/11/24
Rev_C	Altered Layout	AP	14/09/24
Rev_B	Amended Windows to North Elevation & Dormer to The South	AP	21/08/24
Rev_A	Amended Plan	AP	23/07/24

Revision Number	Revision Description	Issued by	Revision Date

DATE: 08/07/24

STATUS: PLANNING ISSUE

SHEET SIZE: A1

SCALE: 1 : 50

DRAWN: AP

CHECKED:

CLIENT: Church Barn Group

SITE ADDRESS: 26 Marine Dr, Goring-by-Sea, Worthing BN12 4QN

REVISION: Rev_E

DRAWING NO: ARC/044/24/08

PROJECT NO: MARINEDR

DRAWING: Remodelling/Extension

TITLE: Proposed Elevations 2 of 2

ARCHEVOLVE
// design @archevolve.co.uk
// www. archevolve.co.uk
// 07830 325566
CIAT CHARTERED PRACTICE