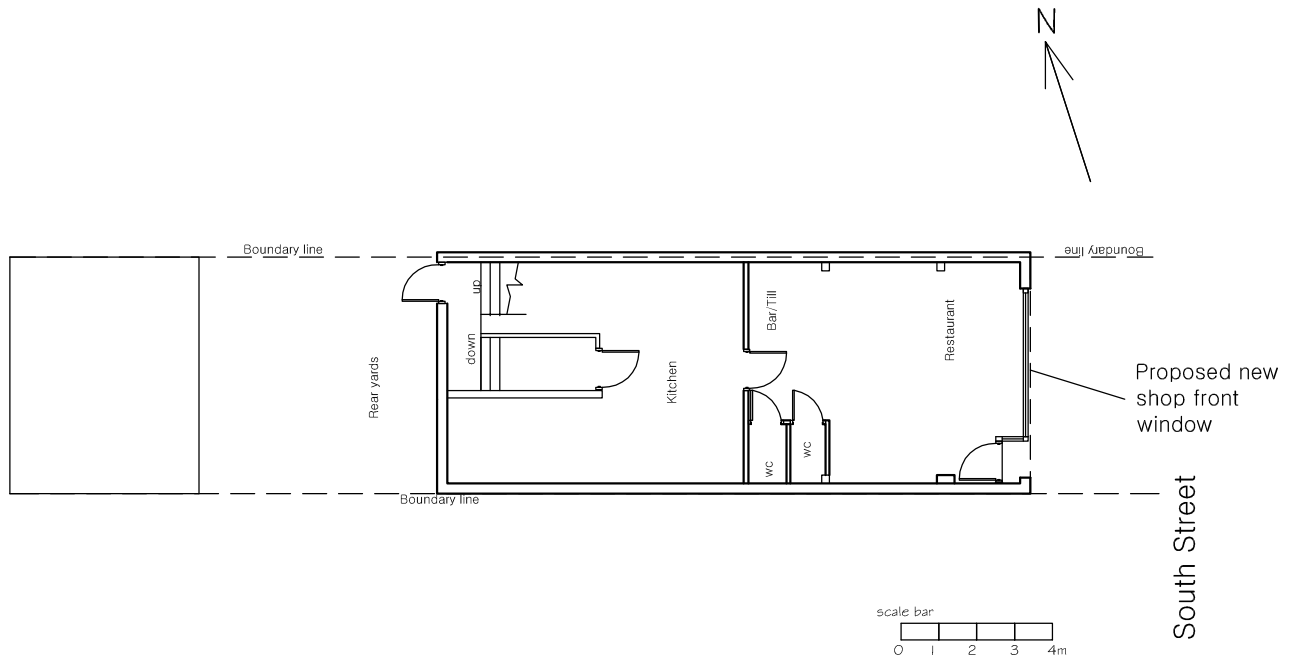


Block plan

TITLE: 132 South Street BN15 8AU	CLIENT: Ms Ding	DATE: August 2015	DRAWING TITLE: Block Plan	DRAWING NO: P103A		
		SCALE: 1:200@A3		Planning Application		

HoC Studio
Architects+Interior Designers
HoC Studio Ltd.
56 Maxwell Gardens
Orpington, BR6 9QU
Tel: 02081337255
E-mail: info@hocarchitects.co.uk