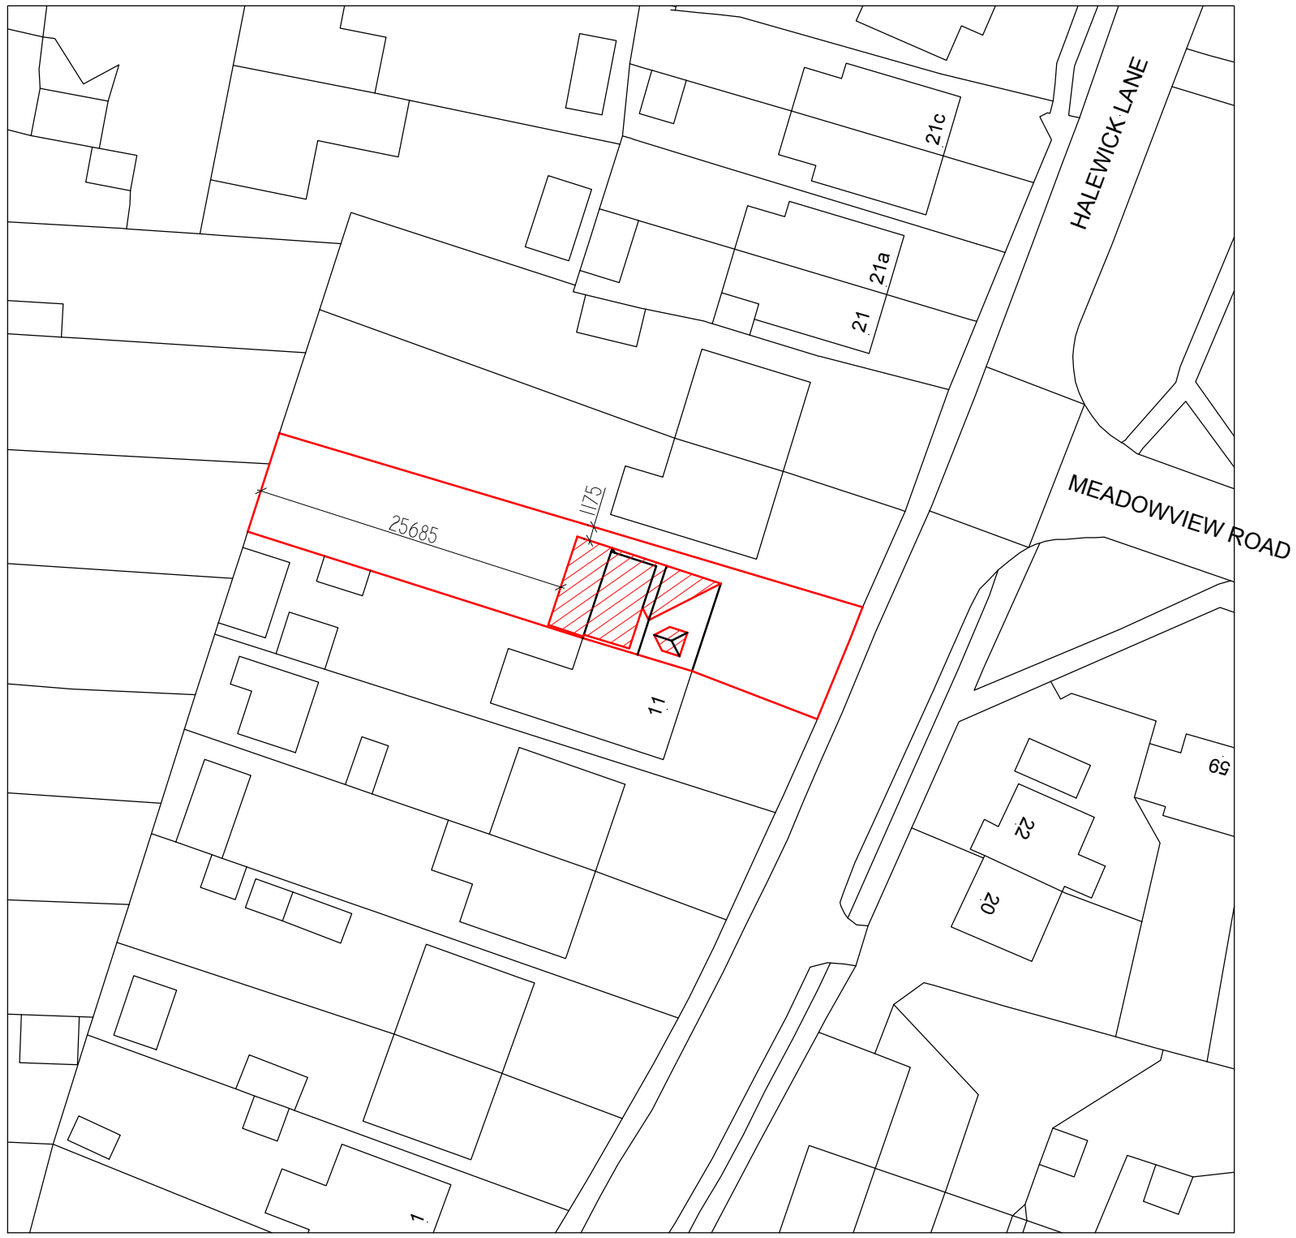

Scale 1:500

0 10 20 50

N

Rev.	Date	Description

Coastline ARCHITECTS

Contact
01903 357 047
info@coastlinearchitects.com
www.coastlinearchitects.com

client
Mr Page & Mrs Fenn

site address
15 HALEWICK LANE
SOMPTING, BN15 ONE

project title
Proposed single storey rear extension and loft conversion

drawing title
BLOCK PLAN

status
PLANNING

date
27th Mar 2025

drawn by
EL

scale
1:500 @ A3

drawing no.
A-S-302