Copyright of:

BLW

Architectural & Planning Services
7 Erringham Rd
Shoreham By Sea
West Sussex
BN43 5NQ
01273 441009
07856899101
e-mail: penw@plwarchitectural.co.uk
website: plwarchitectural.co.uk

Project:

Proposed Works at:

23 The Marlinespike

Title:

BLOCK & Location PLAN

Client:

Scale:

1:200, 1:1250 @ A3 paper size

Date:

20.9.2018

Drawn:

BLW

Drg. No. 05

Revn

Note: All dimensions to be checked on site.

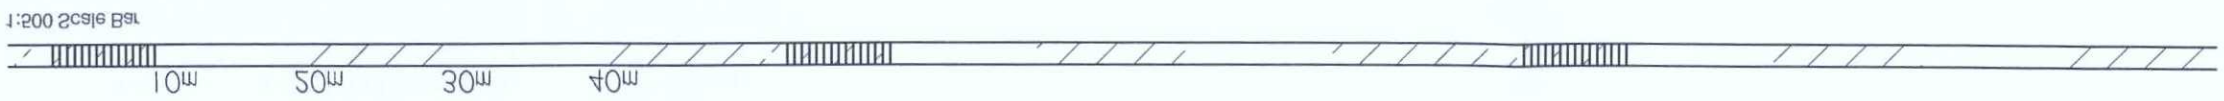

BLOCK PLAN 1:200

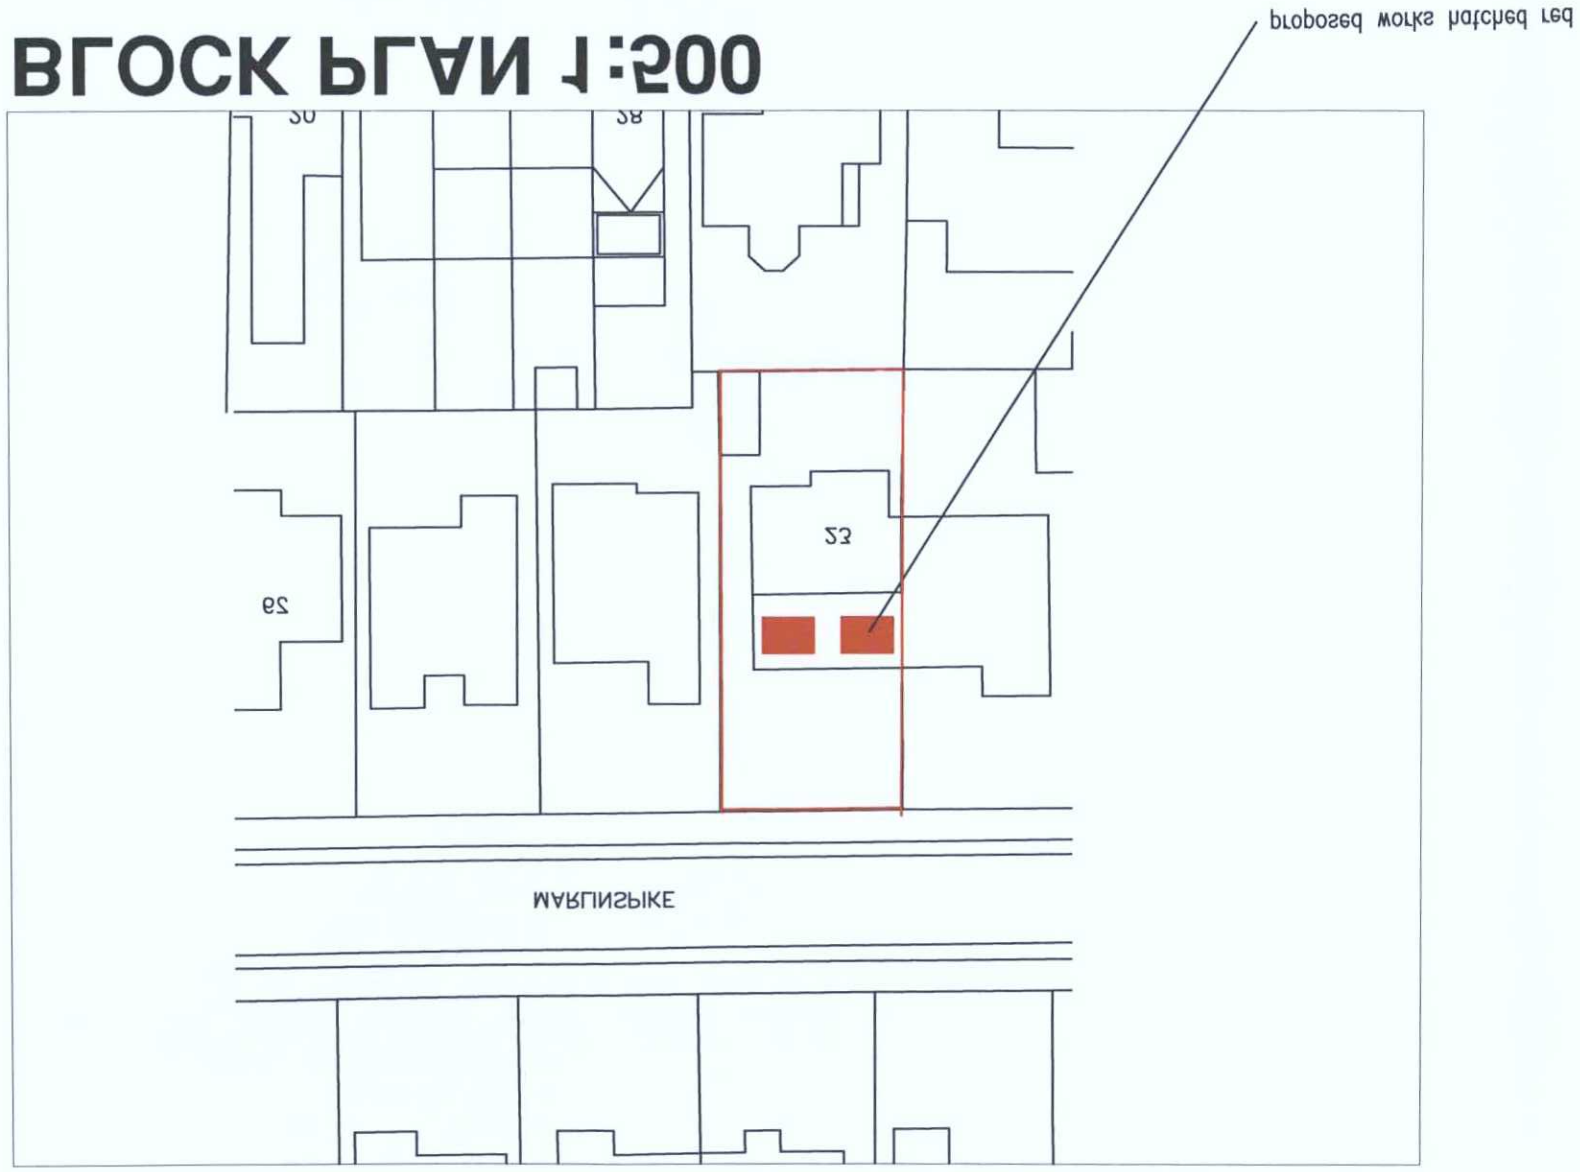

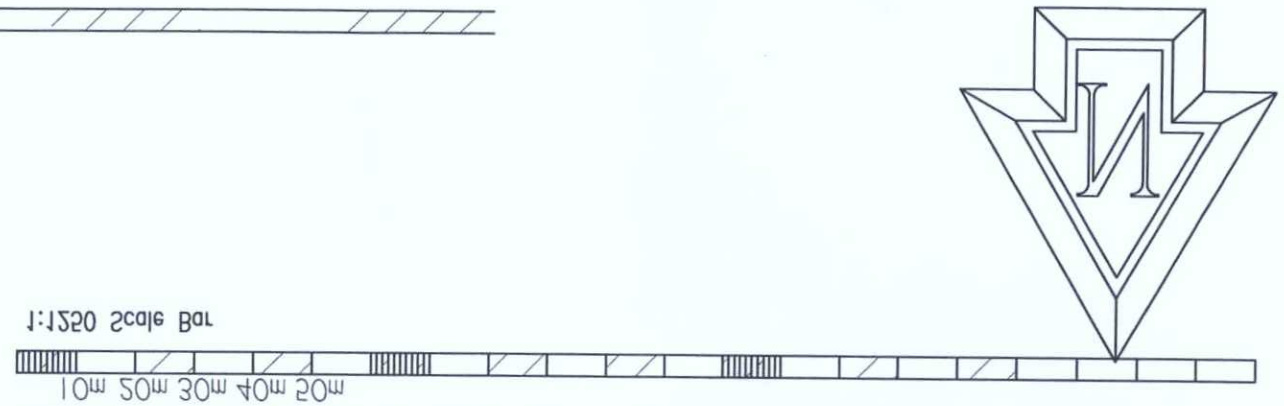

Location PLAN 1:1250

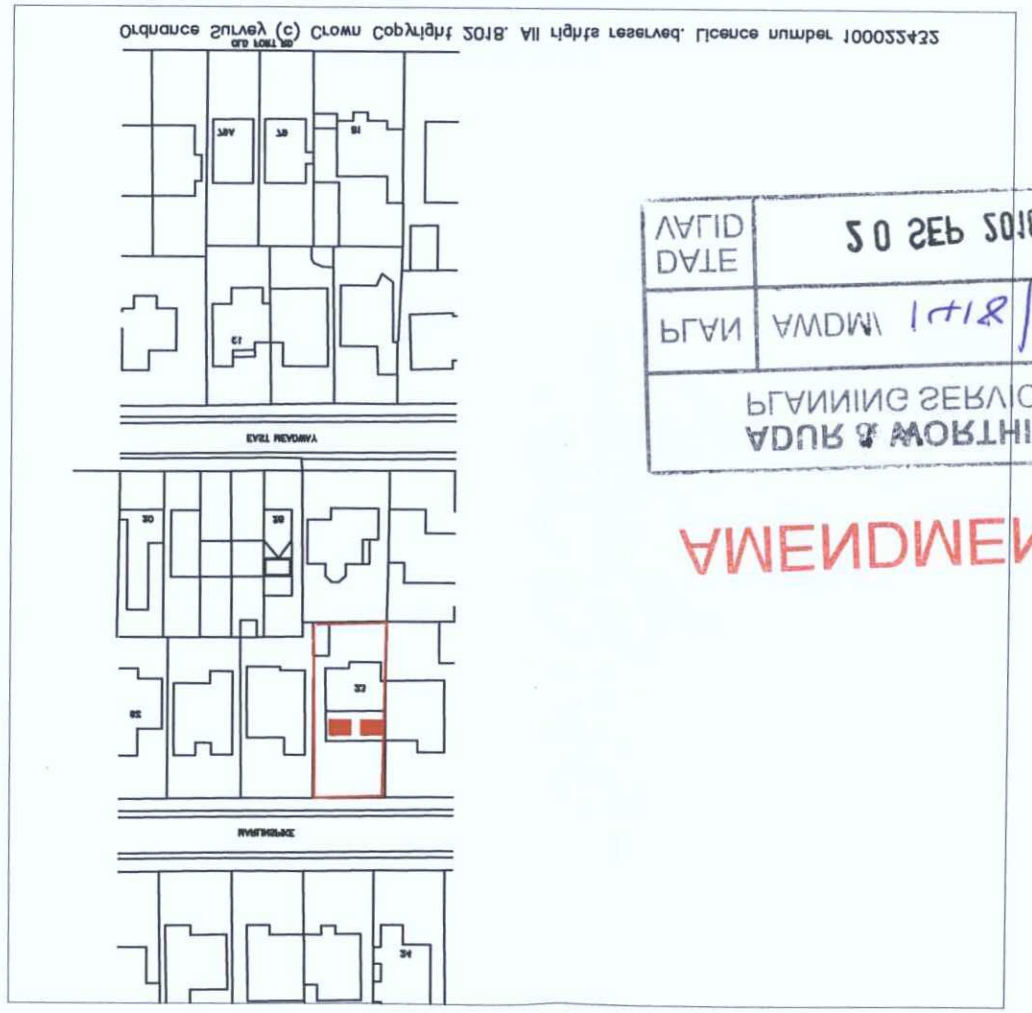

DATE	20 SEP 2018
PLAN	AWDM 1418/18

PLANNING SERVICES
ADUR & WORTHING

AMENDMENT